MAIN STREET

BEALE STREET

HARRISON STREET

FRAME BLDG.

1 STORY REINF. CONC. BLDG.

CONC. WALK

1ST STAIRS

EXCAVATE TO EL. 6.75

EXCAVATE TO EL. 6.75

300'

275'

75'

5 Nails in Paving Elev 13.80

5 Nails in Paving Elev 20.49

Cut in Curb Elev 11.06

Power Pole

Electrolier

Top Curb 19.52

Gutter 19.19

Cut in Curb El. Cut 20.16 Gutter 19.72

Cut in Curb Elev Cut 20.32 Elev Gutter 19.50

Cut in Conc El. 21.42

C.B.

Hydrant

El. Floor = 11.81

El. Curb 9.48

10.84 - Gutter 21.30 - Top Curb

22.06 - Gutter 22.56 - Top Curb

23.32 - Gutter 23.82 - Top Curb

26.58 - Gutter 25.09 - Top Curb

25.93 - Gutter 26.42 - Top Curb

27.18 - Gutter 27.67 - Top Curb

28.44 - Gutter 28.97 - Top Curb

29.74 - Gutter 30.21 - Top Curb

31.07 - Gutter 31.55 - Top Curb

32.33 - Gutter 33.03 - Top Curb

33.61 - Gutter 34.26 - Top Curb

Top of Stair Wall 08" Clear

Stair Wall 08" over

Face Abut BEALE ST

Cut in Conc El. 21.23

Cut in Curb Elev 7.43 Gutter 7.03

Cut in Curb El. 5.16 Gutter 6.78

Old cut in curb Elev. 7.96 Gutter 7.59

Cut in Wood Curb Elev. 7.65

Mark Face of Abutment

Checked by P.N.J.
Chief Dftsm. J.G.W.
Proj. Mgrs.
Design Mgr.

AUSTIN WILLMOTT EARL
Consulting Engineer
233 Sansome Street
San Francisco
California

Sheet 1 of accompanying Specification No.

12th N. D. Drawing No.

NAVY DEPARTMENT
Approved 19
For Chief of Bureau

BUREAU OF YARDS & DOCKS
Y. & D. Drawing No.
200873

NAVAL OPERATING BASE, SA
TWELFTH NAVA
ANNEX TO S
MARINE CORPS D
SAN FRANCI

SURVEY & EXCA

Submitted

APPROVED

EPC
Original Drugs
Do Not
2/22/90

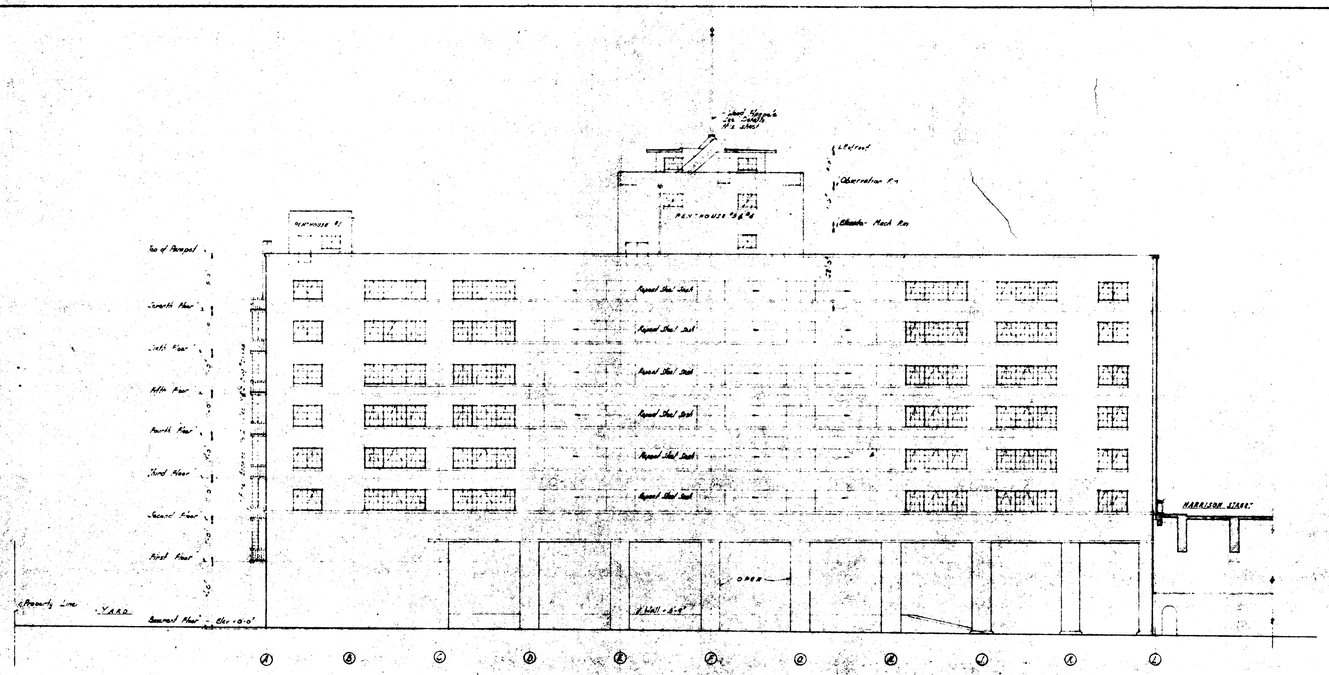

A B C D E F G H J K L

BEALE STREET ELEVATION

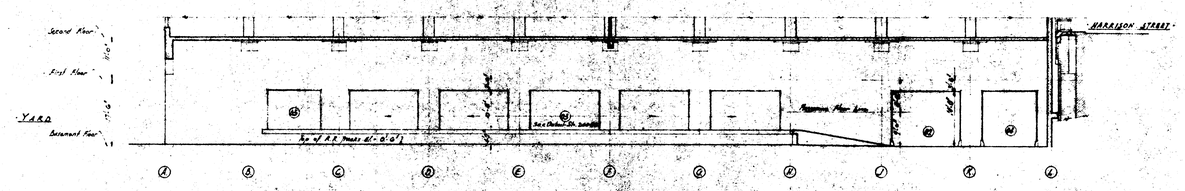

J K G D E F G H J K L

SECTION THRU TRAIN LOADING AREA

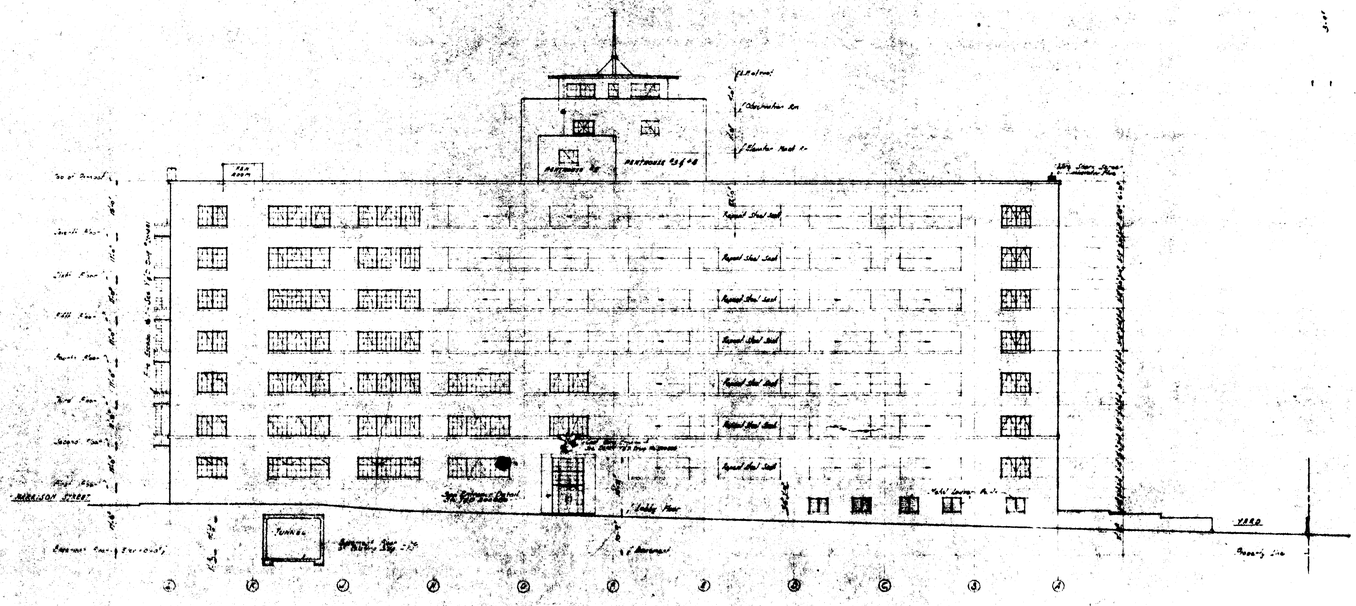

K J G D E F G H J K L M

MAIN STREET ELEVATION

Scale 1/8"=1'-0"

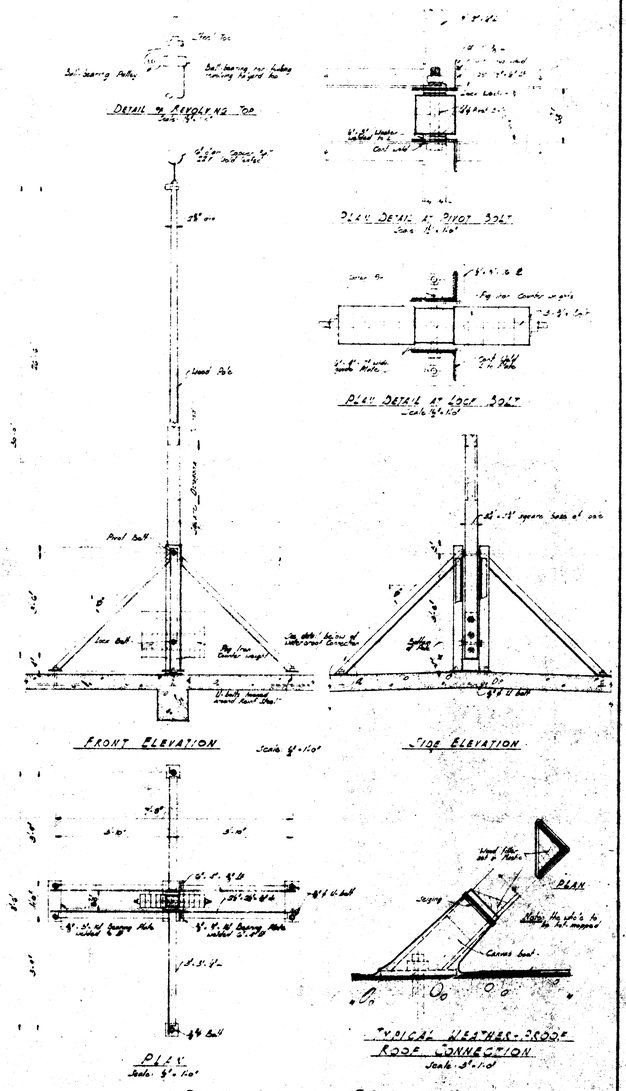

DETAILS OF FLAGPOLE

Checked by EMF Jr.	NAVY DEPARTMENT — BUREAU OF YARDS & DOCKS
Chief Dftsm. TAC	Approved ..... 19 ..... Y. & D. Drawing No.
Proj. Mgrs.	200878
Design Mgr.	For Chief of Bureau
AUSTIN DEWHURST CORP. Consulting Engineer 233 Sansome Street San Francisco California	NAVAL OPERATING BASE, SAN FRANCISCO, CAL. TWELFTH NAVAL DISTRICT
Sheet 6 of accompanying Specification No. ...	ANNEX TO STOREHOUSE MARINE CORPS DEPOT OF SUPPLIES SAN FRANCISCO, CALIFORNIA
12th N. D. Drawing No. DB 1546	ELEVATIONS MAIN AND BEALE STREETS
	Submitted AUG. 15 1942

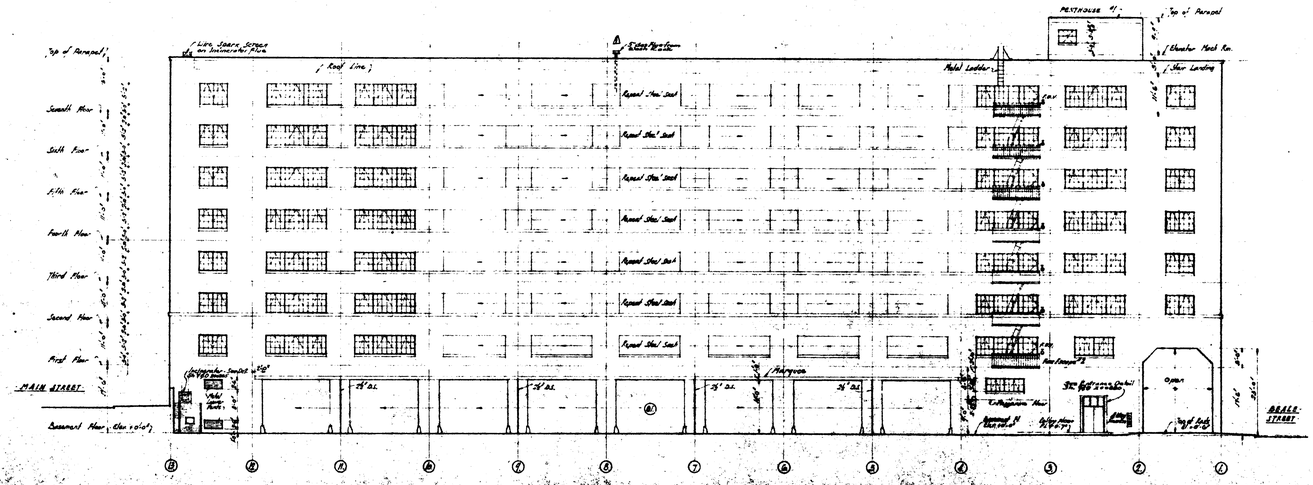

· YARD ELEVATION ·

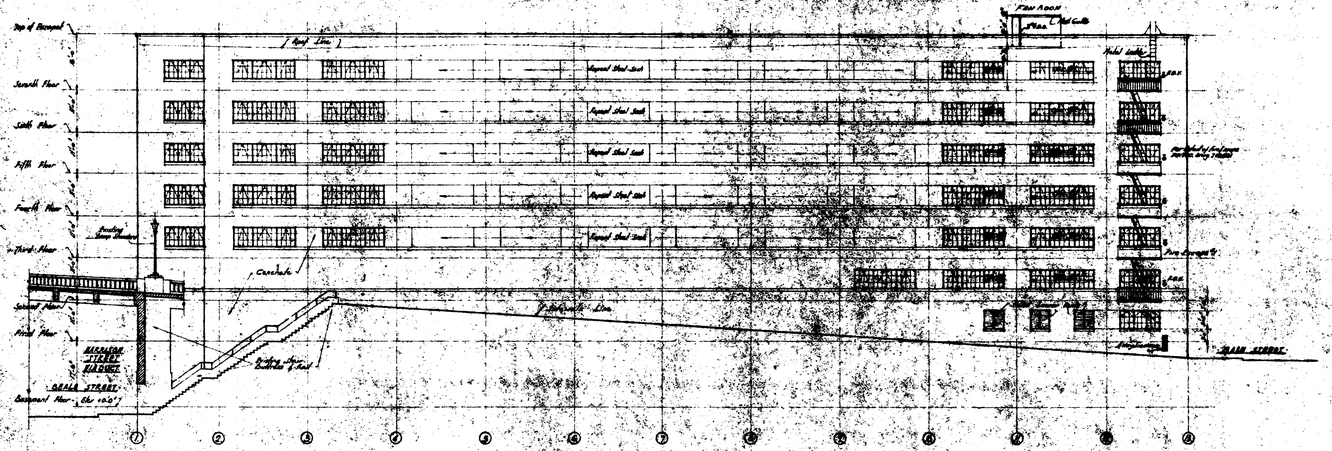

HARRISON STREET ELEVATION

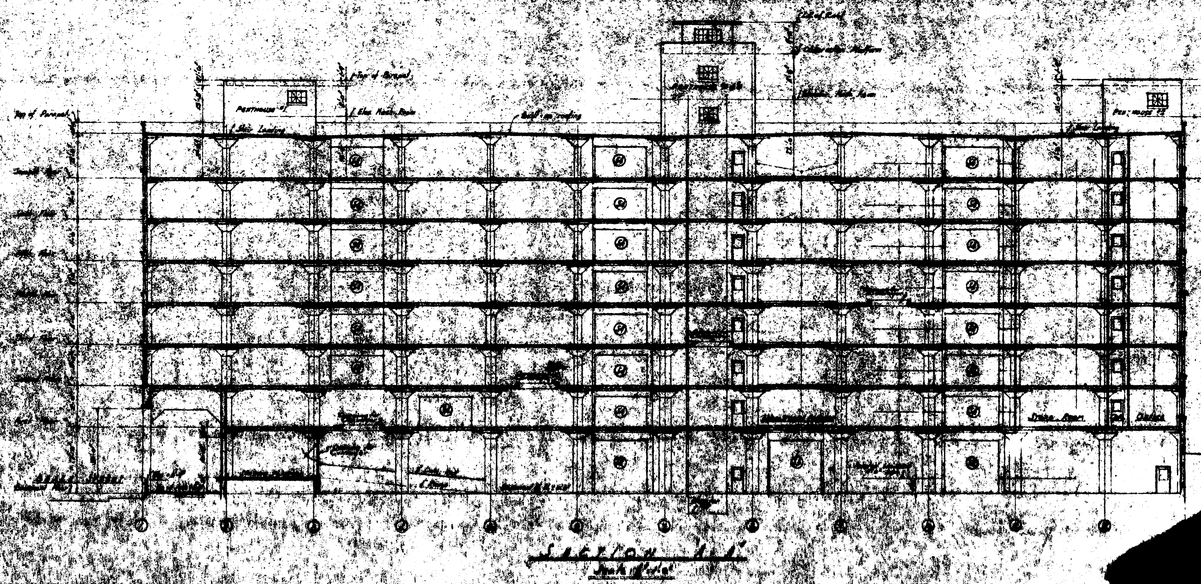

· SECTION A-A' ·

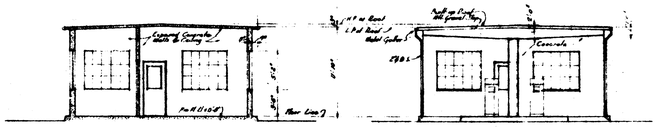

· SIDE ELEVATION ·
Opposite Side Similar

Steel Ladder, Open Grate & Guard Steel 0.187" thick.

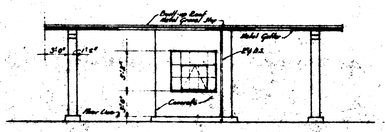

· FRONT ELEVATION ·
Rear Elevation Similar

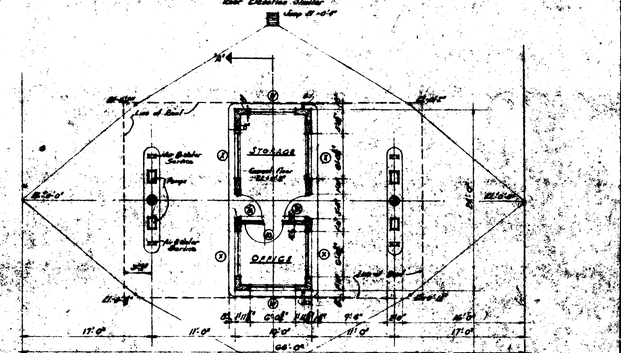

· PLAN ·
Scale 1/8"-1'-0"

DETAILS OF SERVICE STATION

Note: Gasoline pumps & tanks; grading and all water piping, and service equipment not shown hereon.

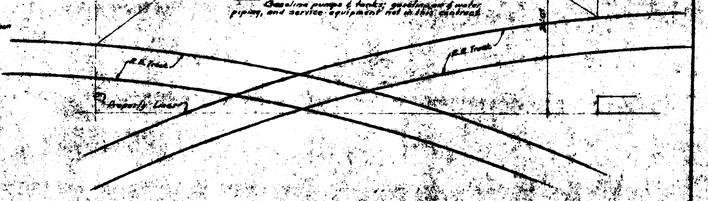

Checked by:	NAVY DEPARTMENT	BUREAU OF YARDS & DOCKS
Chief Draftsman:	Approved: ____ 19__	Y. & D. Drawing No.
Proj. Mgr.:		200879
Design Mgr.:	for Chief of Bureau	

San Francisco
California

NAVAL OPERATING BASE, SAN FRANCISCO, CAL.
TWELFTH NAVAL DISTRICT
ANNEX TO STOREHOUSE
MARINE CORPS DEPOT OF SUPPLIES
SAN FRANCISCO, CALIFORNIA

ELEVATIONS
HARRISON AND YARD

Aug. 15, 1942

J. C. Allen
District Public Works Officer

LOG OF TEST BORINGS

	HOLE # 1	HOLE # 2	HOLE # 3	HOLE # 4	HOLE # 5	HOLE # 6	HOLE # 7	HOLE # 8	HOLE # 9	HOLE # 10	HOLE # 11
Surface						Clay					Clay rock
10				Sand	Sand	Sand		Clay rock			
	Clay rock	Sand	Sand	Water Sand-bolder	Water Sand	Water Sand	Clay rock		Clay	Dry rock	
20		Hard Sand				Hard rock					
		Clay rock	Yellow Clay	Yellow Clay	Blue Sandy Clay	Yellow Clay / Variegated Sandy Clay-talus			Clay rock		
30			Decomposed rock		Sandy Clay rock	Shell rock			Shale rock		
					Decomposed rock	Decomposed rock					

TYPICAL WALL FOOTINGS

WF6, WF8, WF10, WF12, WF16

Bottom of all wall footings -3'-6" unless noted.

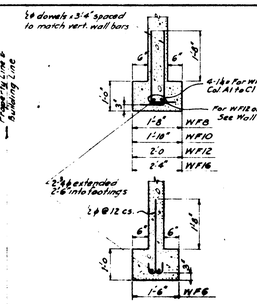

DETAIL OF FOOTING P16

FOOTING P19 SAME EXCEPT AS NOTED

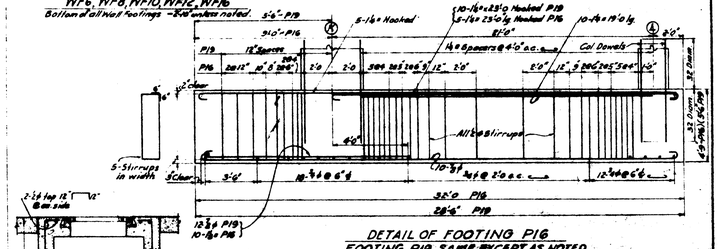

DETAIL OF FOOTING P17

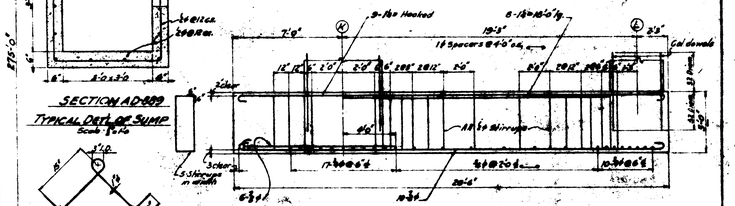

SECTION AD-889

TYPICAL DET. OF SUMP

3'I.D. EYE BOLT

DETAIL BA-889

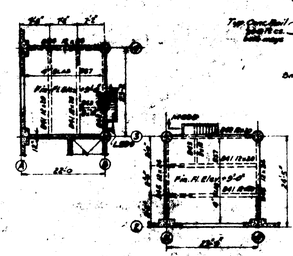

REINFORCING DIAGRAM FOR STAIRS BET. COLS H5 & J5

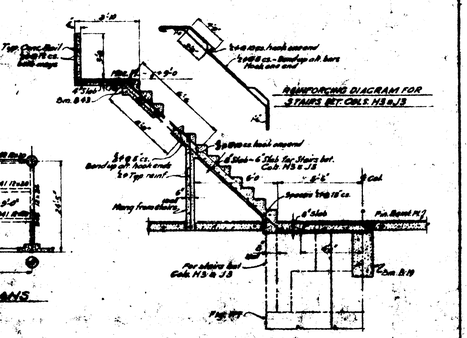

MEZZANINE FLOOR PLANS

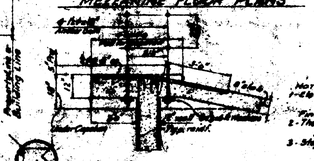

SECTION L-889 AS SHOWN
SECTION H-889 SAME EXCEPT AS NOTED

Scale: ¼"=1'-0"

Notes:
1 - Elevations of bottom of footings and tenth and tops of slabs are shown thus -elevation- refer to Finished Basement Floor as datum.
"Finished Basement Floor" referred to San Francisco City Datum Elev. +7.16.
2 - The elevation of bottom of footings shown on plan is a minimum, bottom of footings shall be lowered where required to reach firm material.
3 - Stepped footings shall be poured in one operation.

SECTION S-889

Scale: ¼"=1'-0"

DOWEL PLAN JUNCTION OF RECT. COLS. AND CYLINDERS

Notes:
1 - DESIGN DATA
Roof Live Load 40 #/sf Mezzanine 150 #/sf
Floor Live Loads 2nd to 7th 250 #/sf
1st Floor 350 #/sf
Earthquake Factor K = .10
Concrete: Columns and Cylinders Class D, F&O See Schedule
All other concrete Class B
Stresses in accordance with 1928 Addendum No. 1
Grade Interchangeable
Steel: Structural - 16,000 #/sq. in. Bars - 18,000 #/sq. in.
Spirals - 20,000 #/sq. in. Bars - 22,000 #/sq. in. All Steps
Soil Pressure - Spread Footings - 10,000 #/sq. ft.
Cylinders - 15,000 #/sq. ft.

SCALE: PLANS ¼"=1'-0" DETAILS AS NOTED

FOUNDATION & BASEMENT PLAN

Scale: ¼"=1'-0"

Columns above 1st Col Schedule

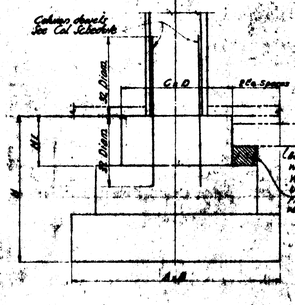

COLUMN & RECTANGULAR FOOTING SCHEDULE


A	11-3-42	Details at stairways revised	MRS
Revisions	Date	Description	By

Checked by: H. G. S.
Chief Dftsm. V. E. W.
Proj. Mgr.
Design Mgr.

AUSTIN WILLCOTT EARL
Consulting Engineer
233 Sansome Street
San Francisco
California

Sheet 17 of sheets pertaining to Specification No.

10th N. D. Drawing No. DB.1557

NAVY DEPARTMENT
BUREAU OF YARDS & DOCKS
Approved ..... 19....
for Chief of Bureau
Y. & D. Drawing No. 200889

NAVAL OPERATING BASE, SAN FRANCISCO, CAL.
TWELFTH NAVAL DISTRICT
ANNEX TO STOREHOUSE
MARINE CORPS DEPOT OF SUPPLIES
SAN FRANCISCO, CALIFORNIA

FOUNDATION AND BASEMENT PLAN

Submitted Aug. 15 1942