Scope of Work Demarcation: Civil vs. Toll System Integrator (TSI)

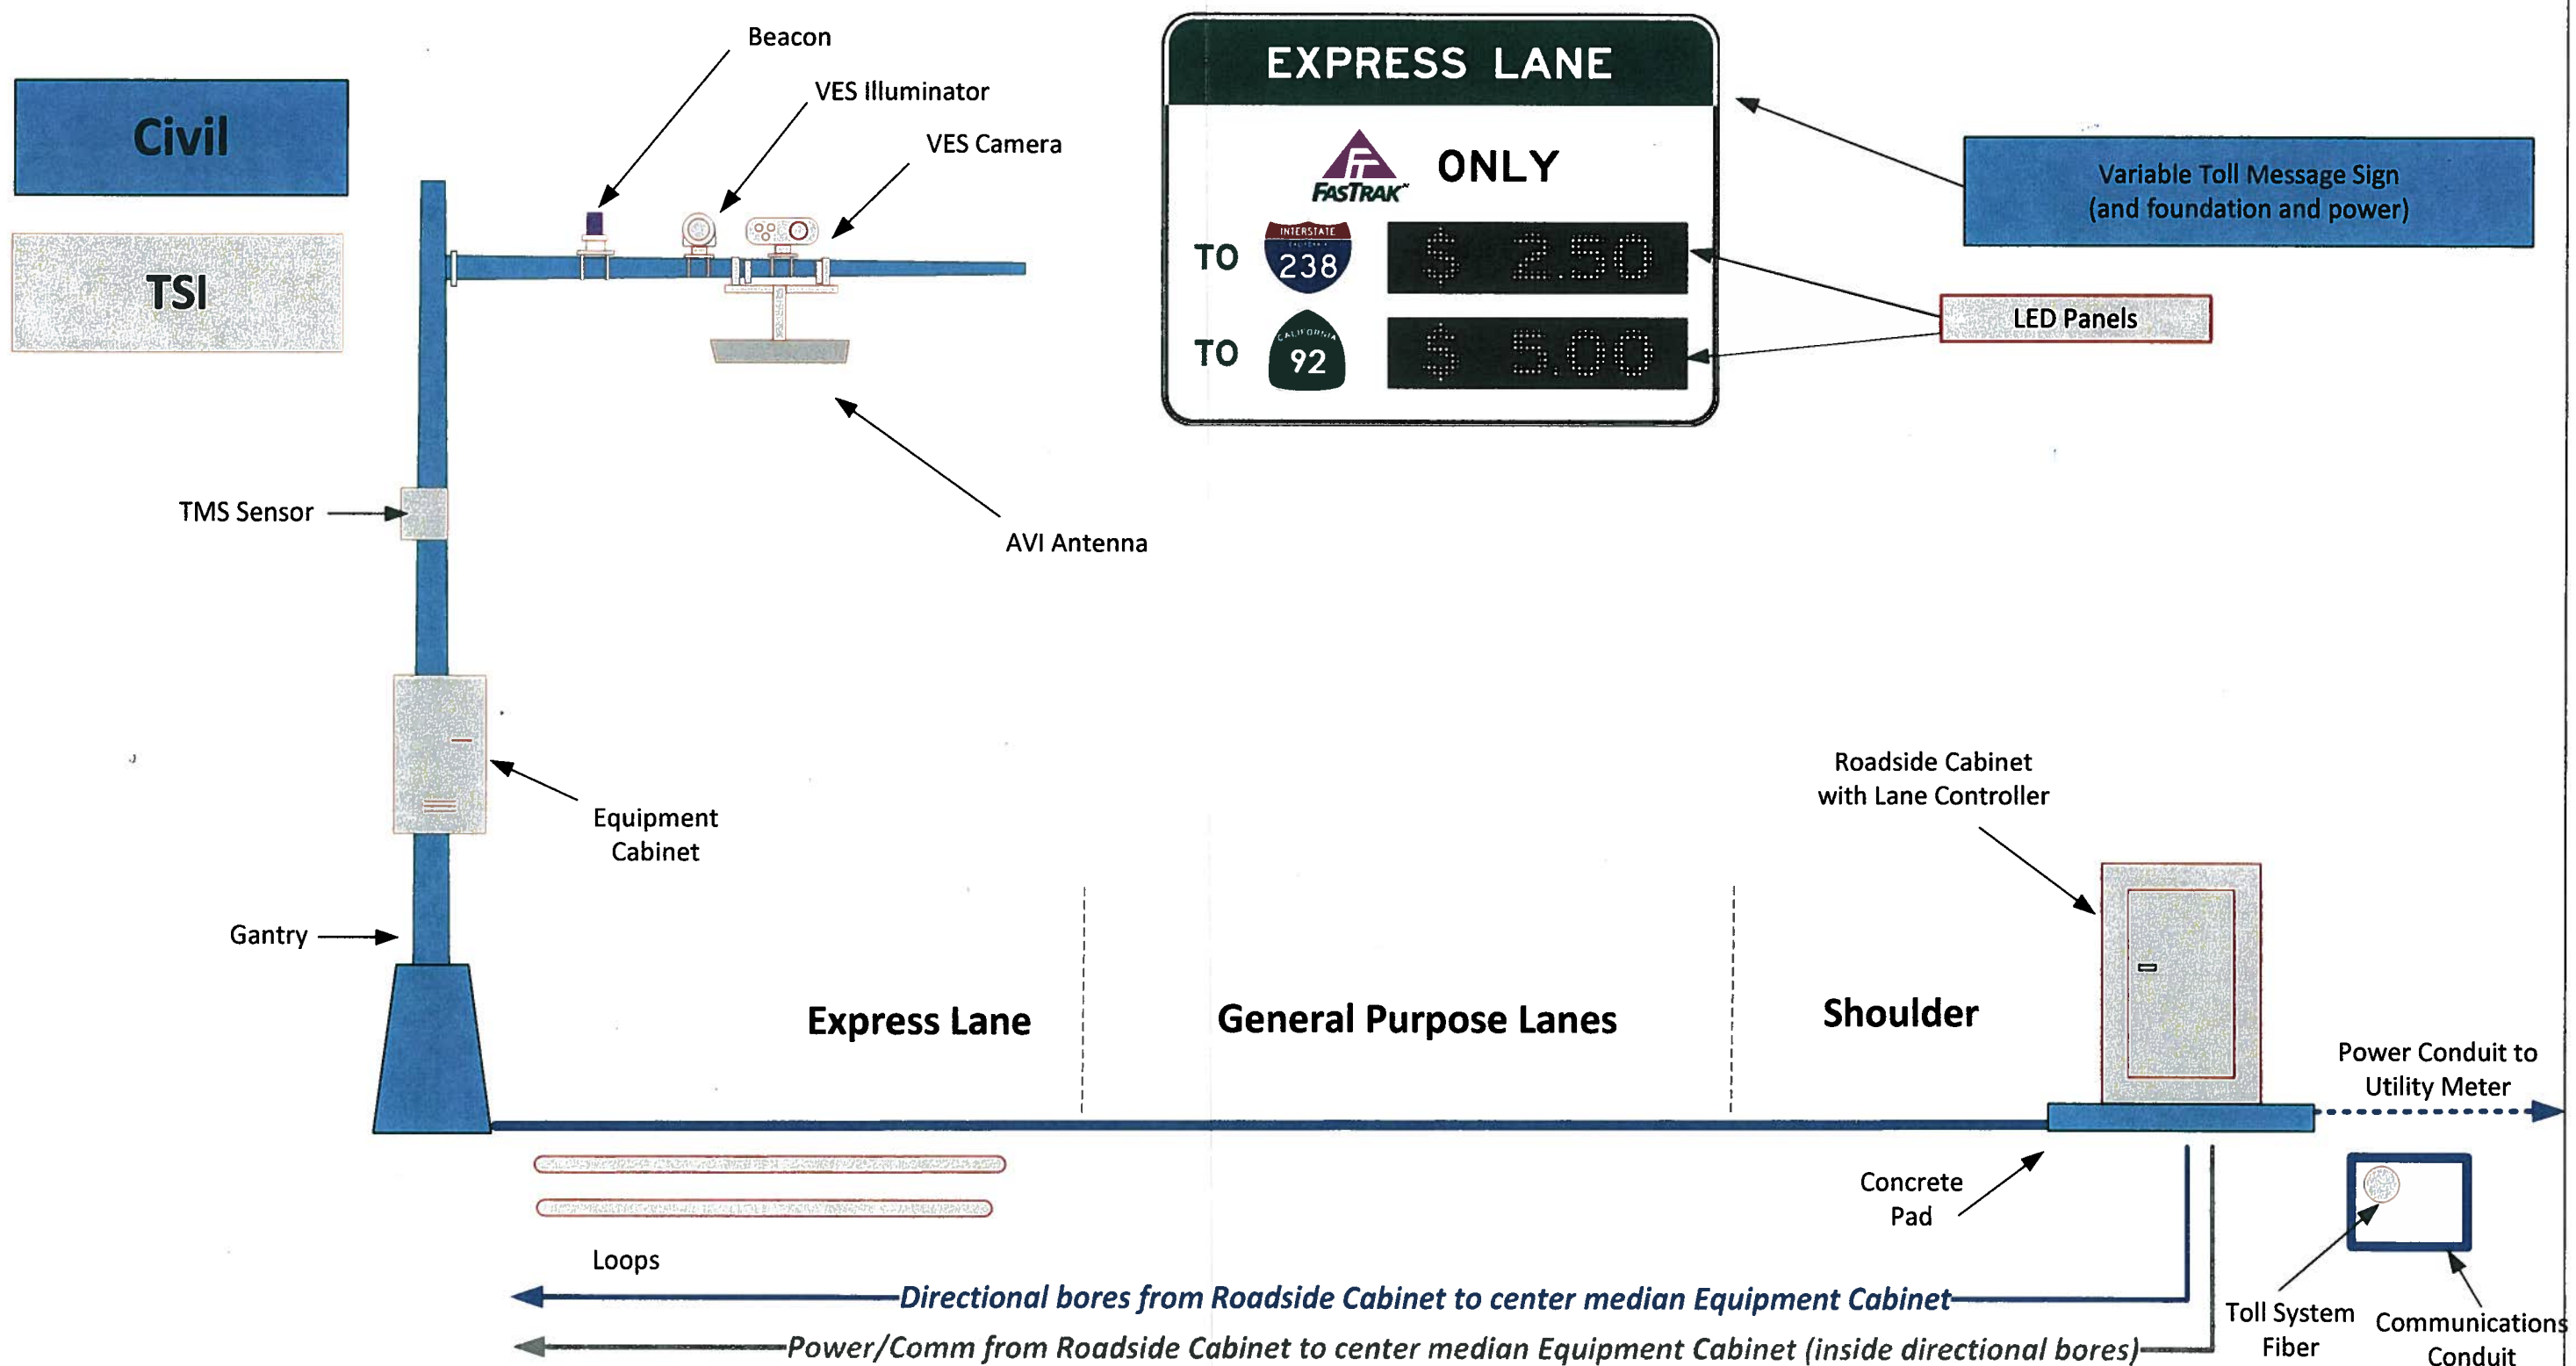

No.	DATE	ISSUE / REVISION

SUBMITTED BY:
ATKINS
75 Sansome Street
Suite 2000
San Francisco, CA 94111

PROJECT
MTC Express Lanes

TITLE

SCALE
None

PAGE