LEGEND

- CALTRANS R/W
- EXISTING OVERHEAD SIGN
- PROPOSED OVERHEAD SIGN
- EXISTING CALTRANS SERVICE EQUIPMENT ENCLOSURE
- EXISTING UNDERGROUND PG&E SERVICE POINT
- EXISTING OVERHEAD PG&E SERVICE POINT
- EXISTING OVERHEAD ELECTRICAL
- EXISTING UNDERGROUND ELECTRICAL
- ENVIRONMENTAL APE
- EXISTING PARCELS
- PROPOSED CONDUIT

WARDEN AVE

ROUTE 880

PM 23.8

PM 23.9

PM 24.0

PM 24.1

PM 24.2

PM 24.3

WHITE FIR DR

REYNOLDS ST

105TH AVE

POTENTIAL PG&E SERVICE POINT

100 0 100 200

SCALE IN FEET

CALTRANS_Half Size.plt
XE-SIGN_PGE Maps
09/13/13 9:53:55 AM
I880_Location 52.dgn
apoez

SEPTEMBER 2013

METROPOLITAN TRANSPORTATION COMMISSION

HDR | ONE COMPANY *Many Solutions*℠

PG&E SERVICE LOCATION MAP - I880

MTC EXPRESS LANE NETWORK - PHASE 1 PA & ED

SHEET 52 OF 57

LEGEND

- CALTRANS R/W
- EXISTING OVERHEAD SIGN
- PROPOSED OVERHEAD SIGN
- EXISTING CALTRANS SERVICE EQUIPMENT ENCLOSURE
- EXISTING UNDERGROUND PG&E SERVICE POINT
- EXISTING OVERHEAD PG&E SERVICE POINT
- EXISTING OVERHEAD ELECTRICAL
- EXISTING UNDERGROUND ELECTRICAL
- ENVIRONMENTAL APE
- EXISTING PARCELS
- PROPOSED CONDUIT

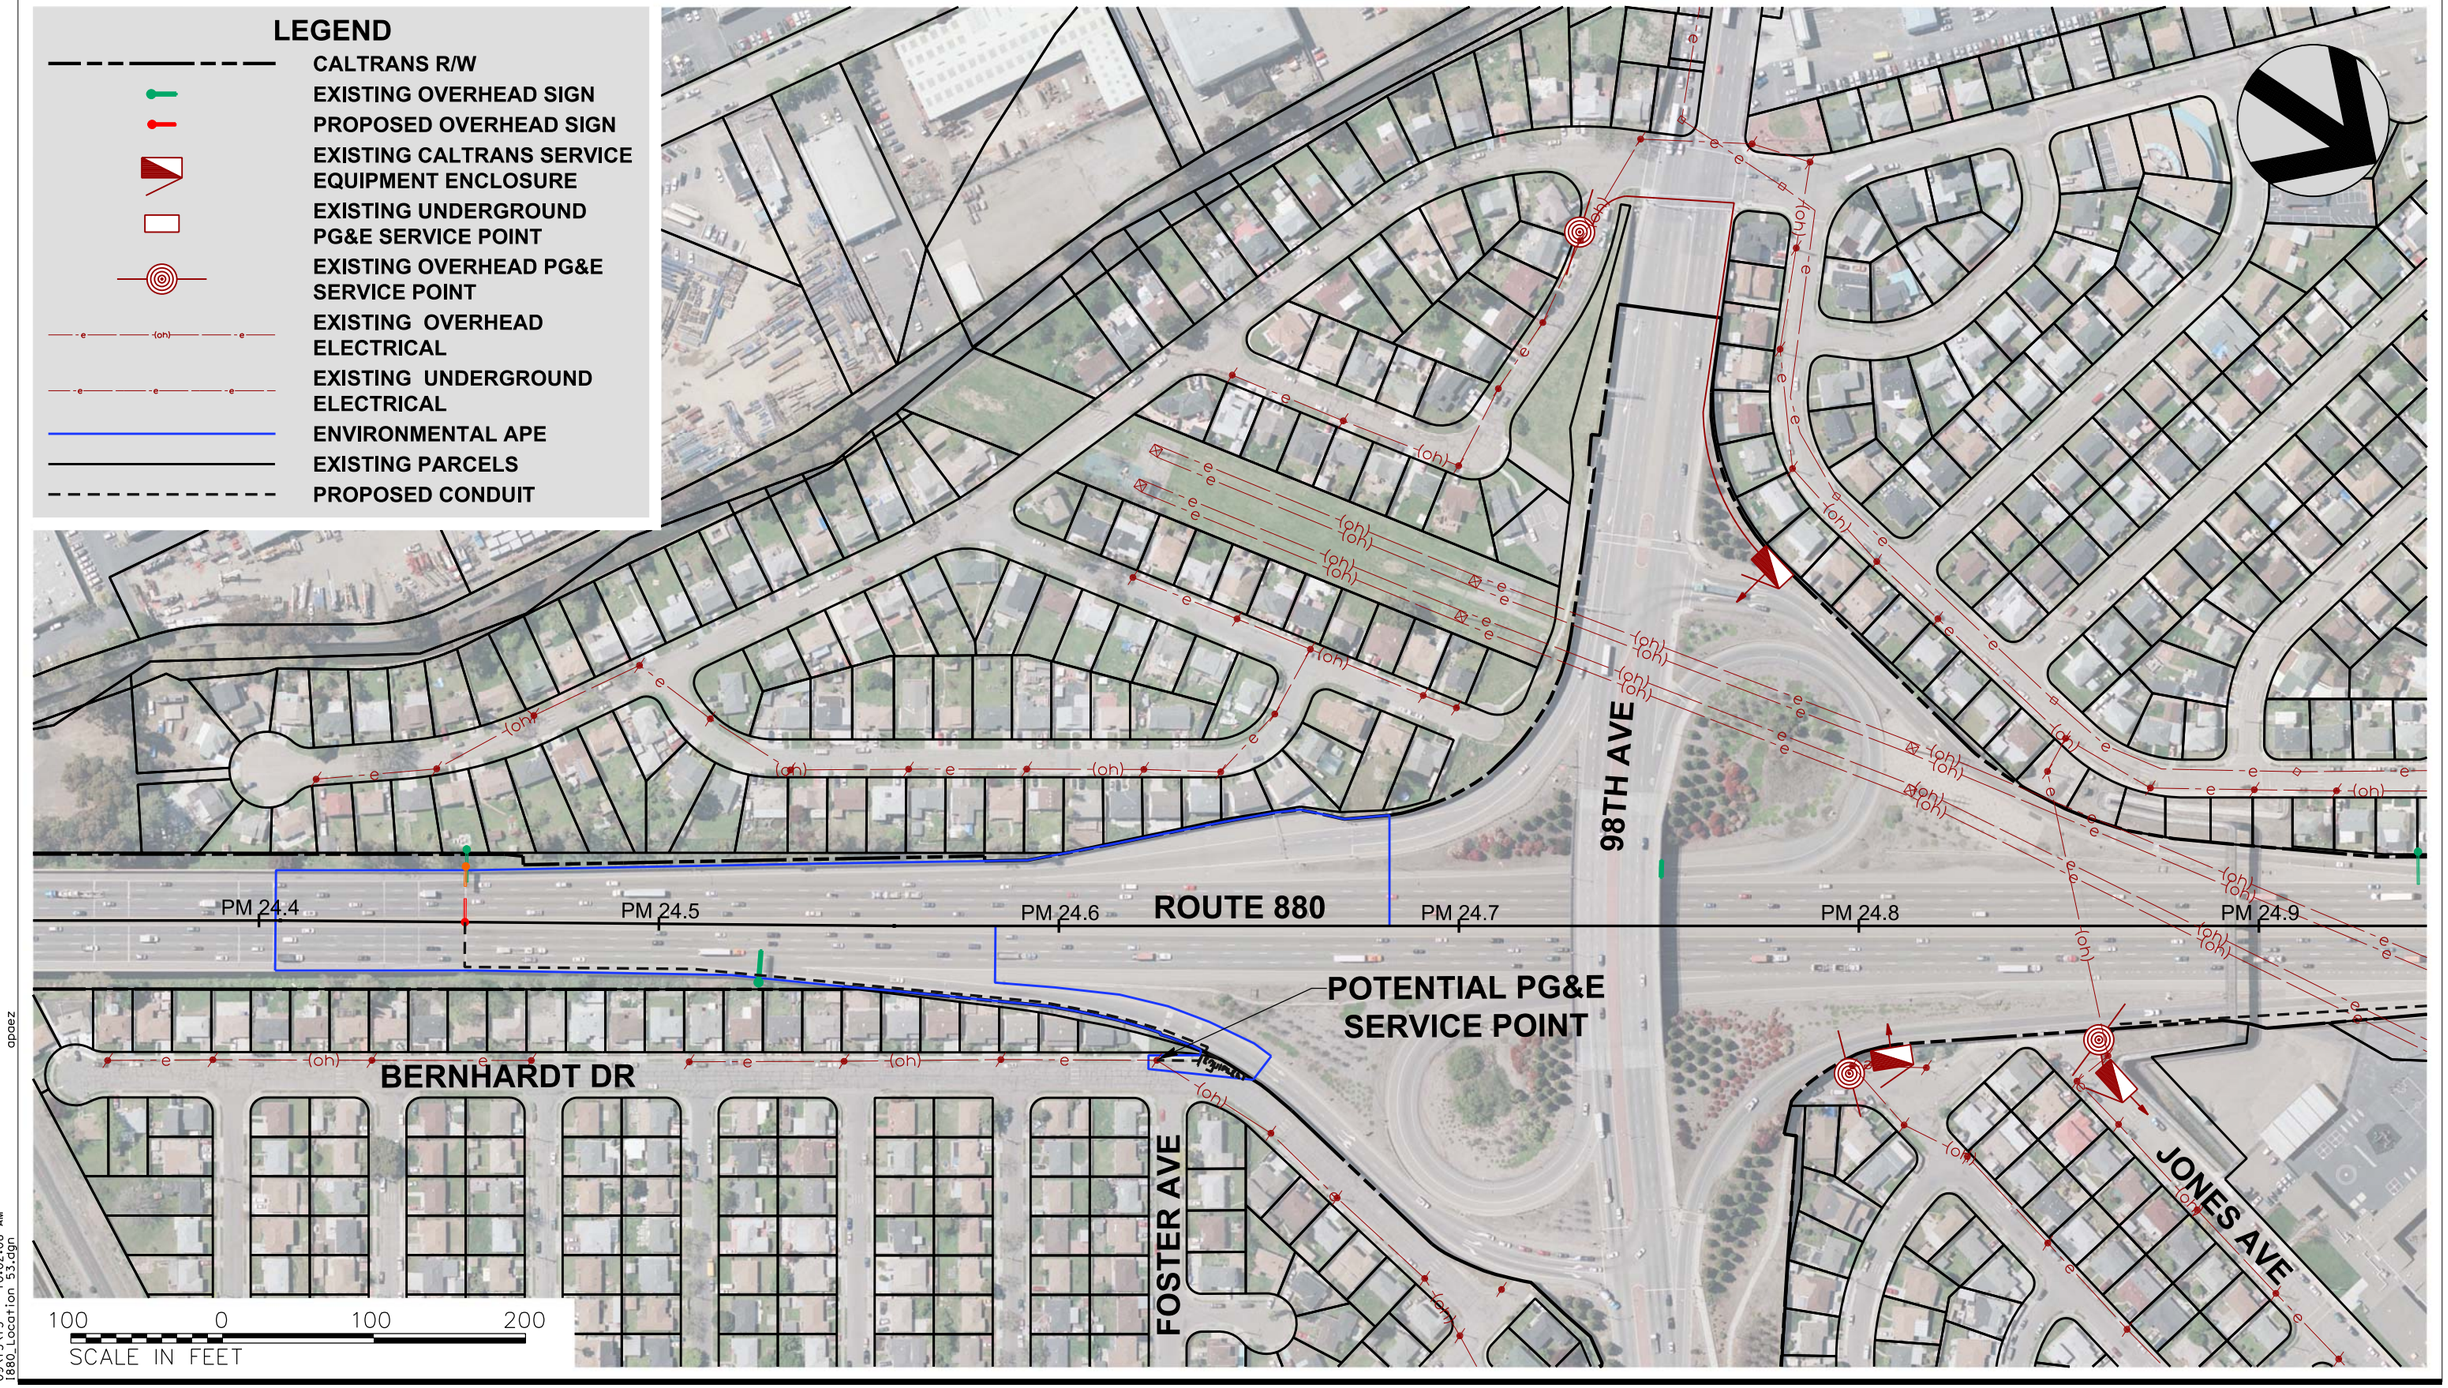

CALTRANS_Half Size.plt
XE-SIGN_PGE Maps
09/13/13 10:02:08 AM
I880_Location 53.dgn
opoez

SEPTEMBER 2013

METROPOLITAN TRANSPORTATION COMMISSION

HDR | ONE COMPANY *Many Solutions*℠

PG&E SERVICE LOCATION MAP - I880

MTC EXPRESS LANE NETWORK - PHASE 1 PA & ED

SHEET 53 OF 57

LEGEND

- CALTRANS R/W
- EXISTING OVERHEAD SIGN
- PROPOSED OVERHEAD SIGN
- EXISTING CALTRANS SERVICE EQUIPMENT ENCLOSURE
- EXISTING UNDERGROUND PG&E SERVICE POINT
- EXISTING OVERHEAD PG&E SERVICE POINT
- EXISTING OVERHEAD ELECTRICAL
- EXISTING UNDERGROUND ELECTRICAL
- ENVIRONMENTAL APE
- EXISTING PARCELS
- PROPOSED CONDUIT

PM 24.8
PM 24.9
ROUTE 880
PM 25.0
PM 25.1
PM 25.2
PM 25.3
POTENTIAL PG&E SERVICE POINT
JONES AVE
WORTH ST
100 0 100 200
SCALE IN FEET

CALTRANS_Half Size.plt
XE-SIGN_PGE Maps
08/13/13 12:04:20 PM
I880_Location 54.dgn
apaez

SEPTEMBER 2013

METROPOLITAN TRANSPORTATION COMMISSION

HDR | ONE COMPANY *Many Solutions*℠

PG&E SERVICE LOCATION MAP - I880

MTC EXPRESS LANE NETWORK - PHASE 1 PA & ED

SHEET 54 OF 57

LEGEND

- CALTRANS R/W
- EXISTING OVERHEAD SIGN
- PROPOSED OVERHEAD SIGN
- EXISTING CALTRANS SERVICE EQUIPMENT ENCLOSURE
- EXISTING UNDERGROUND PG&E SERVICE POINT
- EXISTING OVERHEAD PG&E SERVICE POINT
- EXISTING OVERHEAD ELECTRICAL
- EXISTING UNDERGROUND ELECTRICAL
- ENVIRONMENTAL APE
- EXISTING PARCELS
- PROPOSED CONDUIT

POTENTIAL PG&E SERVICE POINT

OAKPORT ST

HEGENBERGER RD

EDES AVE

PM 25.3 PM 25.4 PM 25.5 PM 25.6 PM 25.7 PM 25.8 PM 2

100 0 100 200
SCALE IN FEET

CALTRANS_Half Size.plt
XE-SIGN_PGE Maps
09/13/13 12:07:50 PM
I880_Location 55.dgn
opaez

SEPTEMBER 2013

METROPOLITAN TRANSPORTATION COMMISSION

HDR | ONE COMPANY *Many Solutions*℠

PG&E SERVICE LOCATION MAP - I880

MTC EXPRESS LANE NETWORK - PHASE 1 PA & ED

SHEET 55 OF 57

LEGEND

- CALTRANS R/W
- EXISTING OVERHEAD SIGN
- PROPOSED OVERHEAD SIGN
- EXISTING CALTRANS SERVICE EQUIPMENT ENCLOSURE
- EXISTING UNDERGROUND PG&E SERVICE POINT
- EXISTING OVERHEAD PG&E SERVICE POINT
- EXISTING OVERHEAD ELECTRICAL
- EXISTING UNDERGROUND ELECTRICAL
- ENVIRONMENTAL APE
- EXISTING PARCELS
- PROPOSED CONDUIT

POTENTIAL PG&E SERVICE POINT

OAKPORT ST

PM 25.9

PM 26.0

PM 26.1

PM 26.2

ROUTE 880

PM 26.3

PM 26.4

COLISEUM WAY

100 0 100 200

SCALE IN FEET

CALTRANS_Half Size.plt
XE-SIGN_PGE Mods
09/13/13 2:11:28 PM
I880_Location 56.dgn
dpoez

SEPTEMBER 2013

METROPOLITAN TRANSPORTATION COMMISSION

HDR | ONE COMPANY *Many Solutions*℠

PG&E SERVICE LOCATION MAP - I880

MTC EXPRESS LANE NETWORK - PHASE 1 PA & ED

SHEET 56 OF 57

LEGEND

- CALTRANS R/W
- EXISTING OVERHEAD SIGN
- PROPOSED OVERHEAD SIGN
- EXISTING CALTRANS SERVICE EQUIPMENT ENCLOSURE
- EXISTING UNDERGROUND PG&E SERVICE POINT
- EXISTING OVERHEAD PG&E SERVICE POINT
- EXISTING OVERHEAD ELECTRICAL
- EXISTING UNDERGROUND ELECTRICAL
- ENVIRONMENTAL APE
- EXISTING PARCELS
- PROPOSED CONDUIT

POTENTIAL PG&E SERVICE POINT

OAKPORT ST

PM 26.0 PM 26.1 PM 26.2 PM 26.3 PM 26.4 ROUTE 880 PM 26.5

COLISEUM WAY

100 0 100 200
SCALE IN FEET

CALTRANS_Half Size.plt
XE-SIGN_PGE Maps
9/13/13 12:14:44 PM
I880_Location S1.dgn
apaez

SEPTEMBER 2013

METROPOLITAN TRANSPORTATION COMMISSION

HDR | ONE COMPANY *Many Solutions*℠

PG&E SERVICE LOCATION MAP - I880

MTC EXPRESS LANE NETWORK - PHASE 1 PA & ED

SHEET 57 OF 57