## LEGEND

- CALTRANS R/W
- EXISTING OVERHEAD SIGN
- PROPOSED OVERHEAD SIGN
- EXISTING CALTRANS SERVICE EQUIPMENT ENCLOSURE
- EXISTING UNDERGROUND PG&E SERVICE POINT
- EXISTING OVERHEAD PG&E SERVICE POINT
- EXISTING OVERHEAD ELECTRICAL
- EXISTING UNDERGROUND ELECTRICAL
- ENVIRONMENTAL APE
- EXISTING PARCELS
- PROPOSED CONDUIT

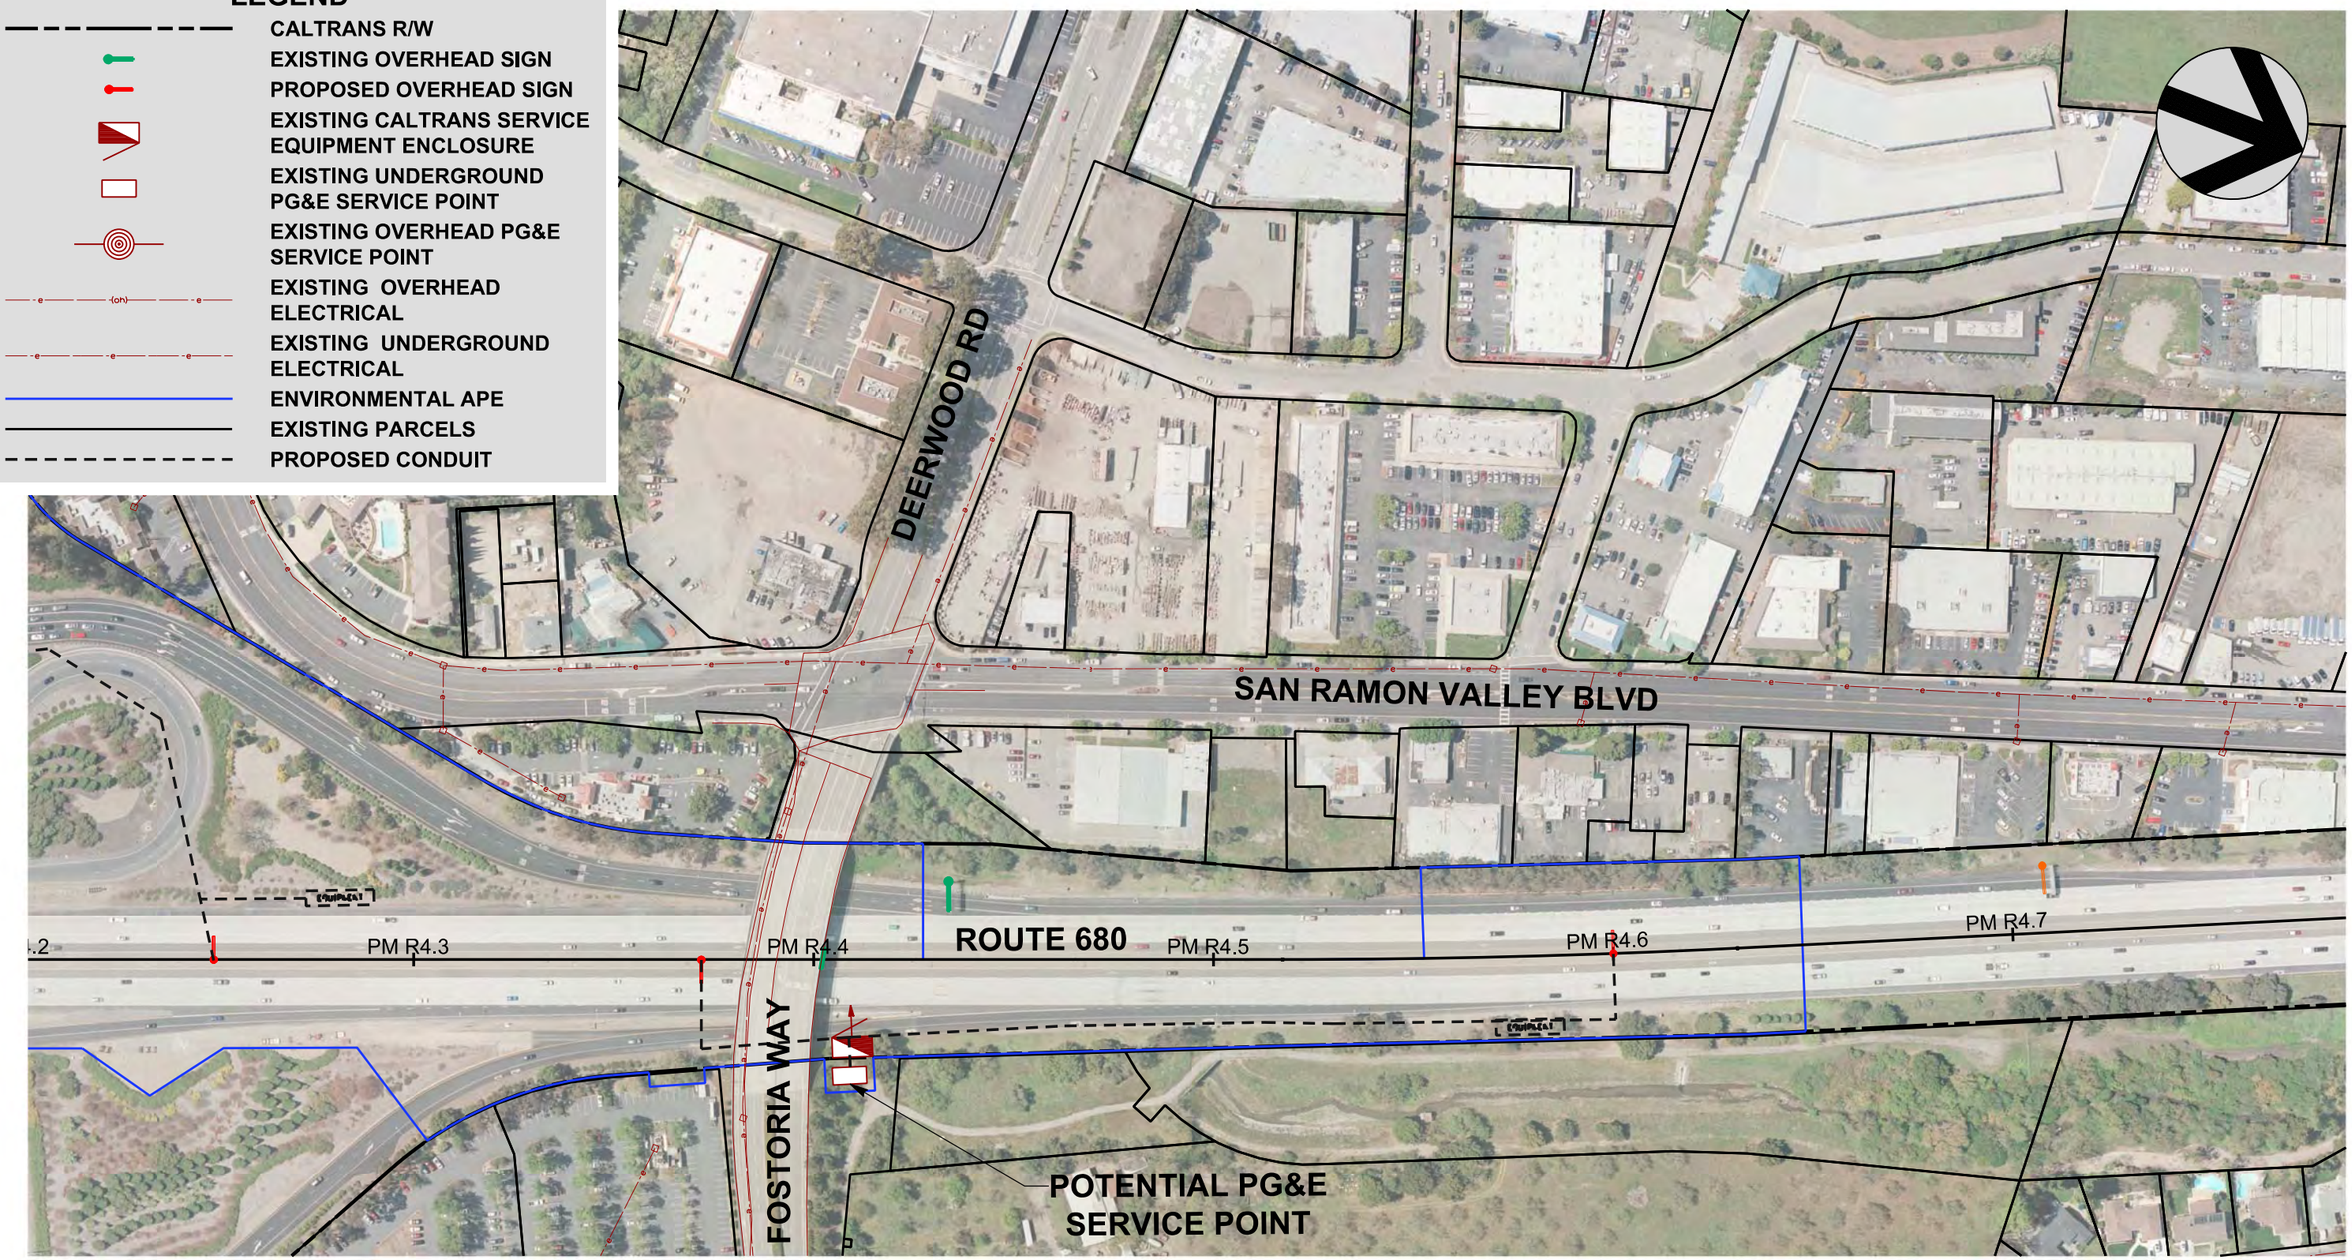


100 0 100 200
SCALE IN FEET

CALTRANS_Half Size.plt
XE-SIGN_PGE Maps
08\06\13 8:40:24 AM
I680_Location 13.dgn
apoez

**AUGUST 2013**

METROPOLITAN TRANSPORTATION COMMISSION

HDR | ONE COMPANY *Many Solutions*℠

# PG&E SERVICE LOCATION MAP - I680

## MTC EXPRESS LANE NETWORK - PHASE 1 PA & ED

SHEET 13 OF 33

## LEGEND

- CALTRANS R/W
- EXISTING OVERHEAD SIGN
- PROPOSED OVERHEAD SIGN
- EXISTING CALTRANS SERVICE EQUIPMENT ENCLOSURE
- EXISTING UNDERGROUND PG&E SERVICE POINT
- EXISTING OVERHEAD PG&E SERVICE POINT
- EXISTING OVERHEAD ELECTRICAL
- EXISTING UNDERGROUND ELECTRICAL
- ENVIRONMENTAL APE
- EXISTING PARCELS
- PROPOSED CONDUIT

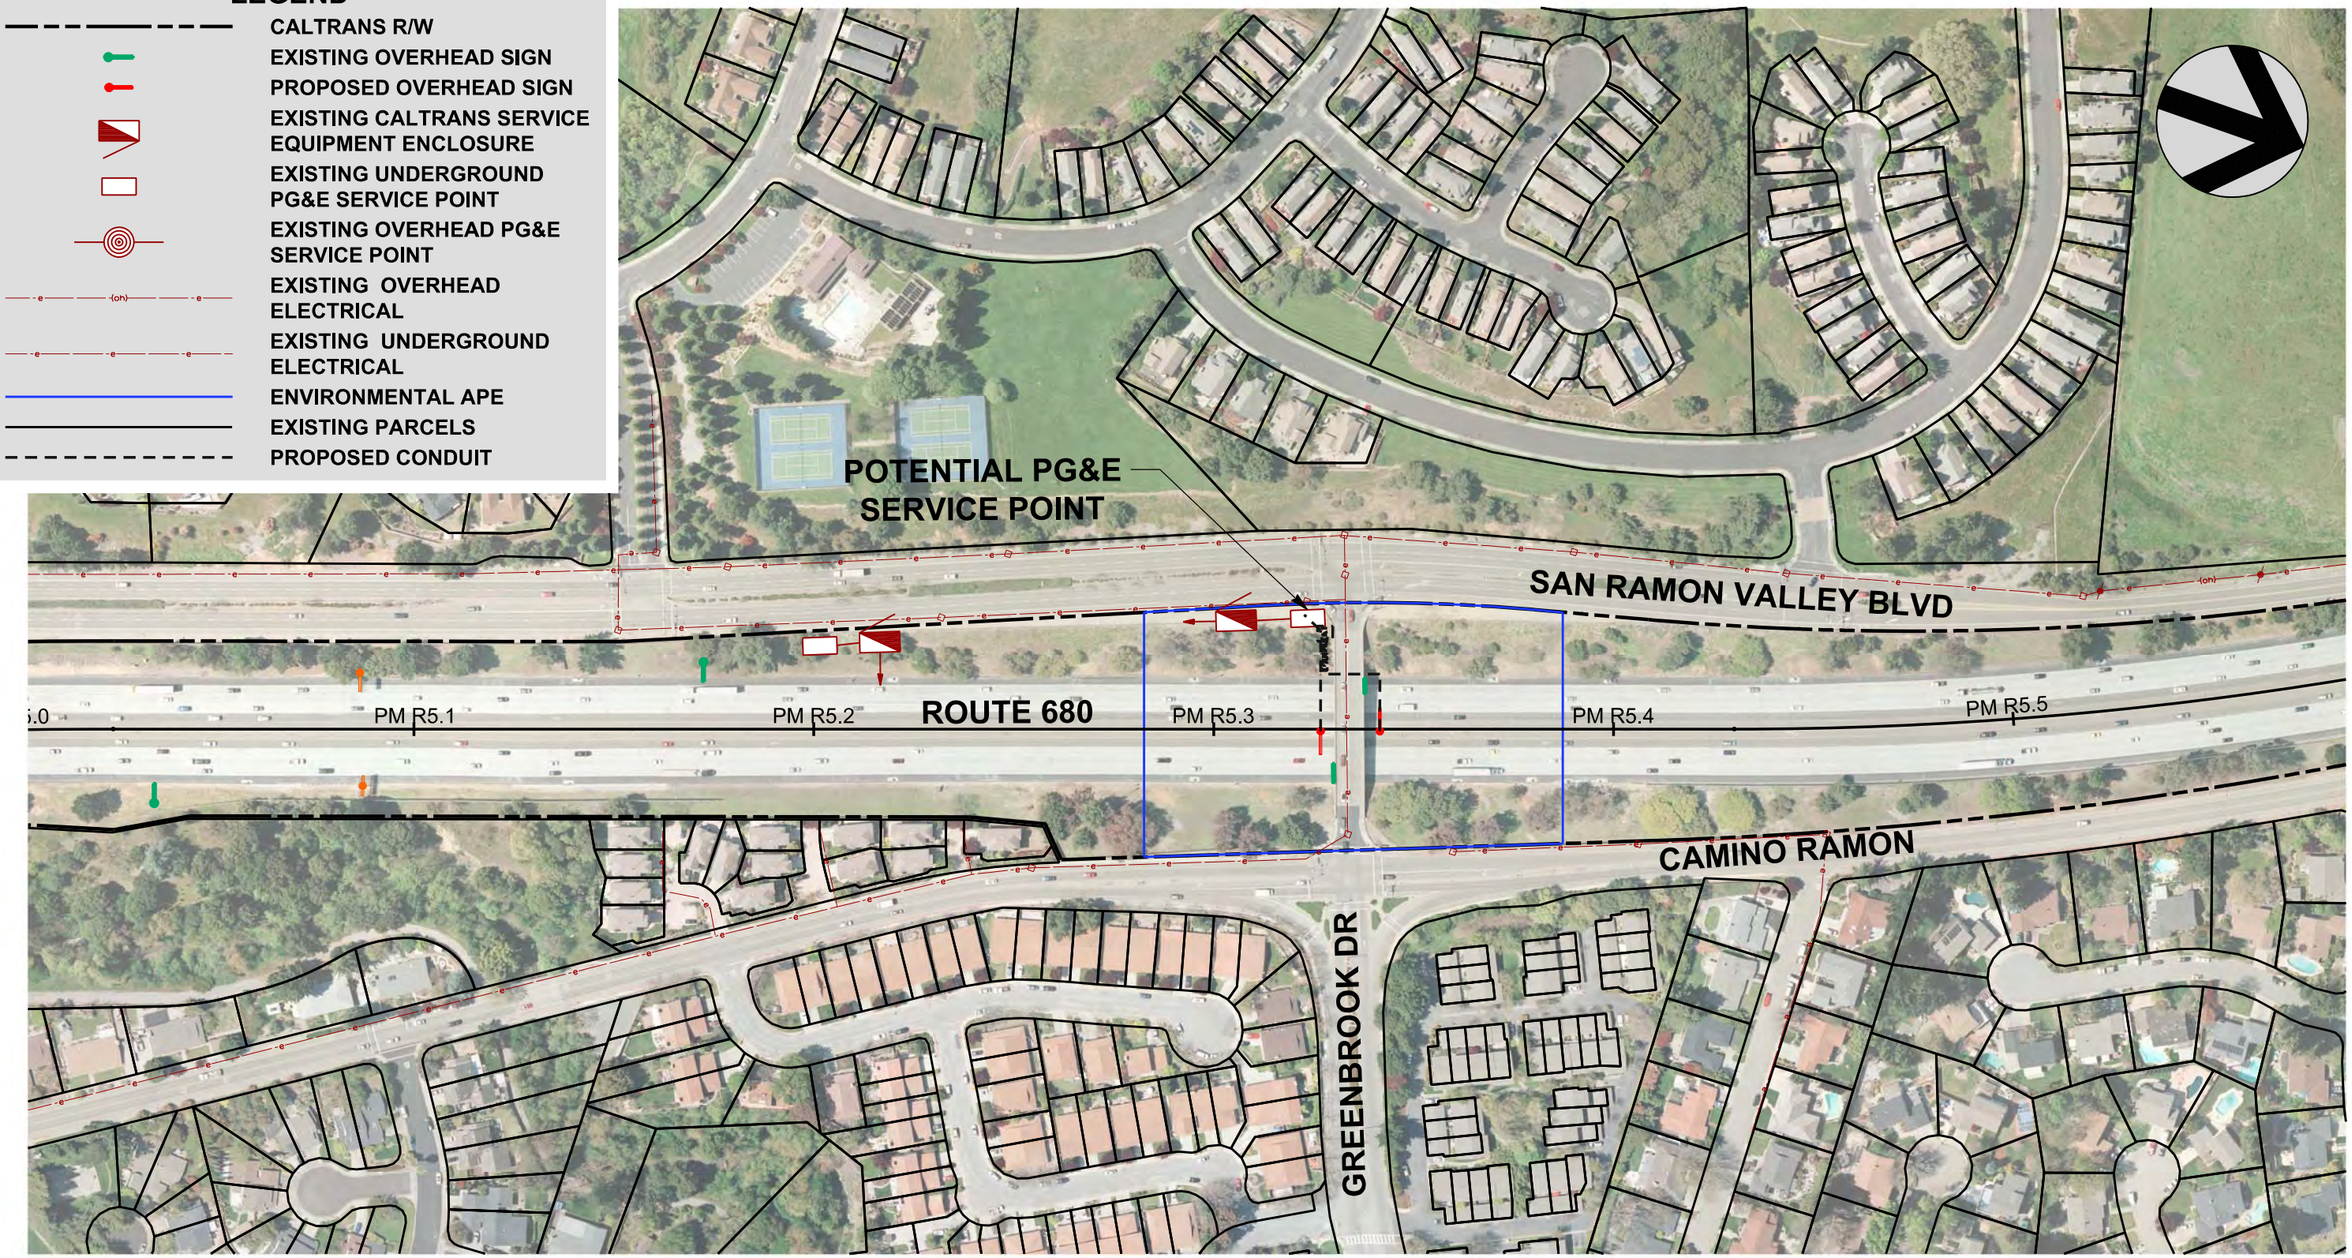


100 0 100 200
SCALE IN FEET

CALTRANS_Half Size.plt
XE-SIGN_PGE Maps
08\06\13 8:43:11 AM
I680_Location 14.dgn
apoez

**AUGUST 2013**

METROPOLITAN TRANSPORTATION COMMISSION

HDR | ONE COMPANY *Many Solutions*SM

# PG&E SERVICE LOCATION MAP - I680

## MTC EXPRESS LANE NETWORK - PHASE 1 PA & ED

SHEET 14 OF 33

## LEGEND

- CALTRANS R/W
- EXISTING OVERHEAD SIGN
- PROPOSED OVERHEAD SIGN
- EXISTING CALTRANS SERVICE EQUIPMENT ENCLOSURE
- EXISTING UNDERGROUND PG&E SERVICE POINT
- EXISTING OVERHEAD PG&E SERVICE POINT
- EXISTING OVERHEAD ELECTRICAL
- EXISTING UNDERGROUND ELECTRICAL
- ENVIRONMENTAL APE
- EXISTING PARCELS
- PROPOSED CONDUIT

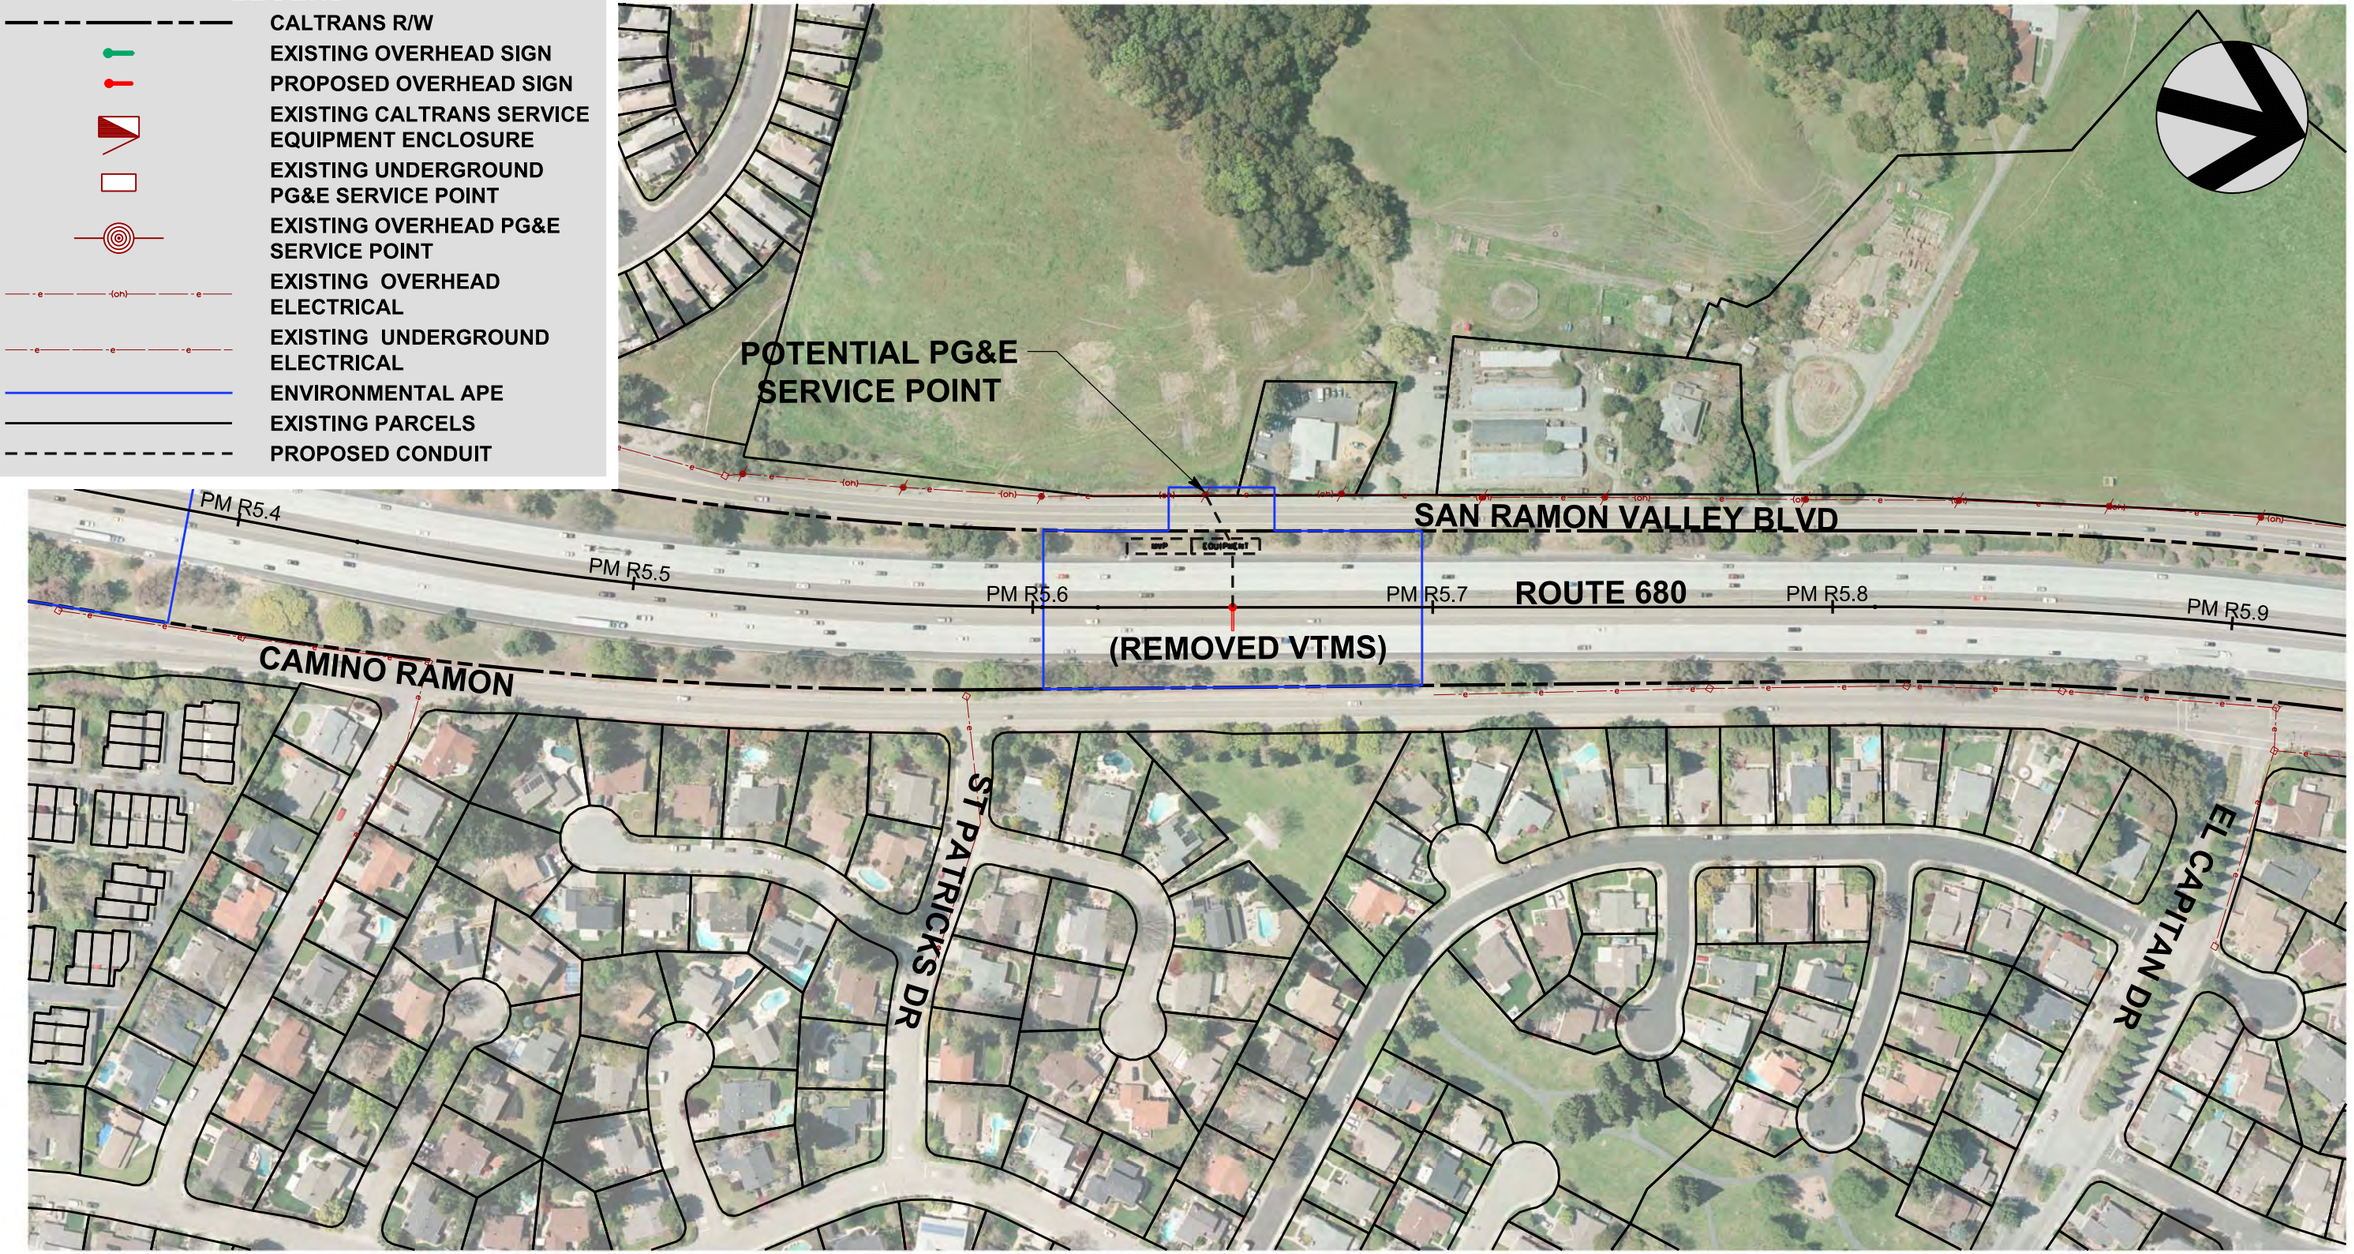


100 0 100 200
SCALE IN FEET

CALTRANS_Half Size.plt
XE-SIGN_PGE Maps.tbl
8/6/2013 3:25:38 PM
I680_Location 15.dgn
vfung

**AUGUST 2013**

METROPOLITAN TRANSPORTATION COMMISSION

HDR | ONE COMPANY *Many Solutions*SM

# PG&E SERVICE LOCATION MAP - I680

## MTC EXPRESS LANE NETWORK - PHASE 1 PA & ED

## LEGEND

- CALTRANS R/W
- EXISTING OVERHEAD SIGN
- PROPOSED OVERHEAD SIGN
- EXISTING CALTRANS SERVICE EQUIPMENT ENCLOSURE
- EXISTING UNDERGROUND PG&E SERVICE POINT
- EXISTING OVERHEAD PG&E SERVICE POINT
- EXISTING OVERHEAD ELECTRICAL
- EXISTING UNDERGROUND ELECTRICAL
- ENVIRONMENTAL APE
- EXISTING PARCELS
- PROPOSED CONDUIT

POTENTIAL PG&E SERVICE POINT

SAN RAMON VALLEY BLVD

PM R6.0

(REMOVED VTMS)

PM R6.1

ROUTE 680

PM R6.2

PM R6

PM R5.9

PM R5.8

CAMINO RAMON

EL CAPITAN DR

SAN TOMAS WY

100 0 100 200

SCALE IN FEET

CALTRANS_Half Size.plt
XE-SIGN_PGE Maps.tbl
8/6/2013 3:31:50 PM
I680_Location 16.dgn
vfung

**AUGUST 2013**

METROPOLITAN TRANSPORTATION COMMISSION

HDR | ONE COMPANY *Many Solutions*SM

# PG&E SERVICE LOCATION MAP - I680

## MTC EXPRESS LANE NETWORK - PHASE 1 PA & ED

## LEGEND

- CALTRANS R/W
- EXISTING OVERHEAD SIGN
- PROPOSED OVERHEAD SIGN
- EXISTING CALTRANS SERVICE EQUIPMENT ENCLOSURE
- EXISTING UNDERGROUND PG&E SERVICE POINT
- EXISTING OVERHEAD PG&E SERVICE POINT
- EXISTING OVERHEAD ELECTRICAL
- EXISTING UNDERGROUND ELECTRICAL
- ENVIRONMENTAL APE
- EXISTING PARCELS
- PROPOSED CONDUIT

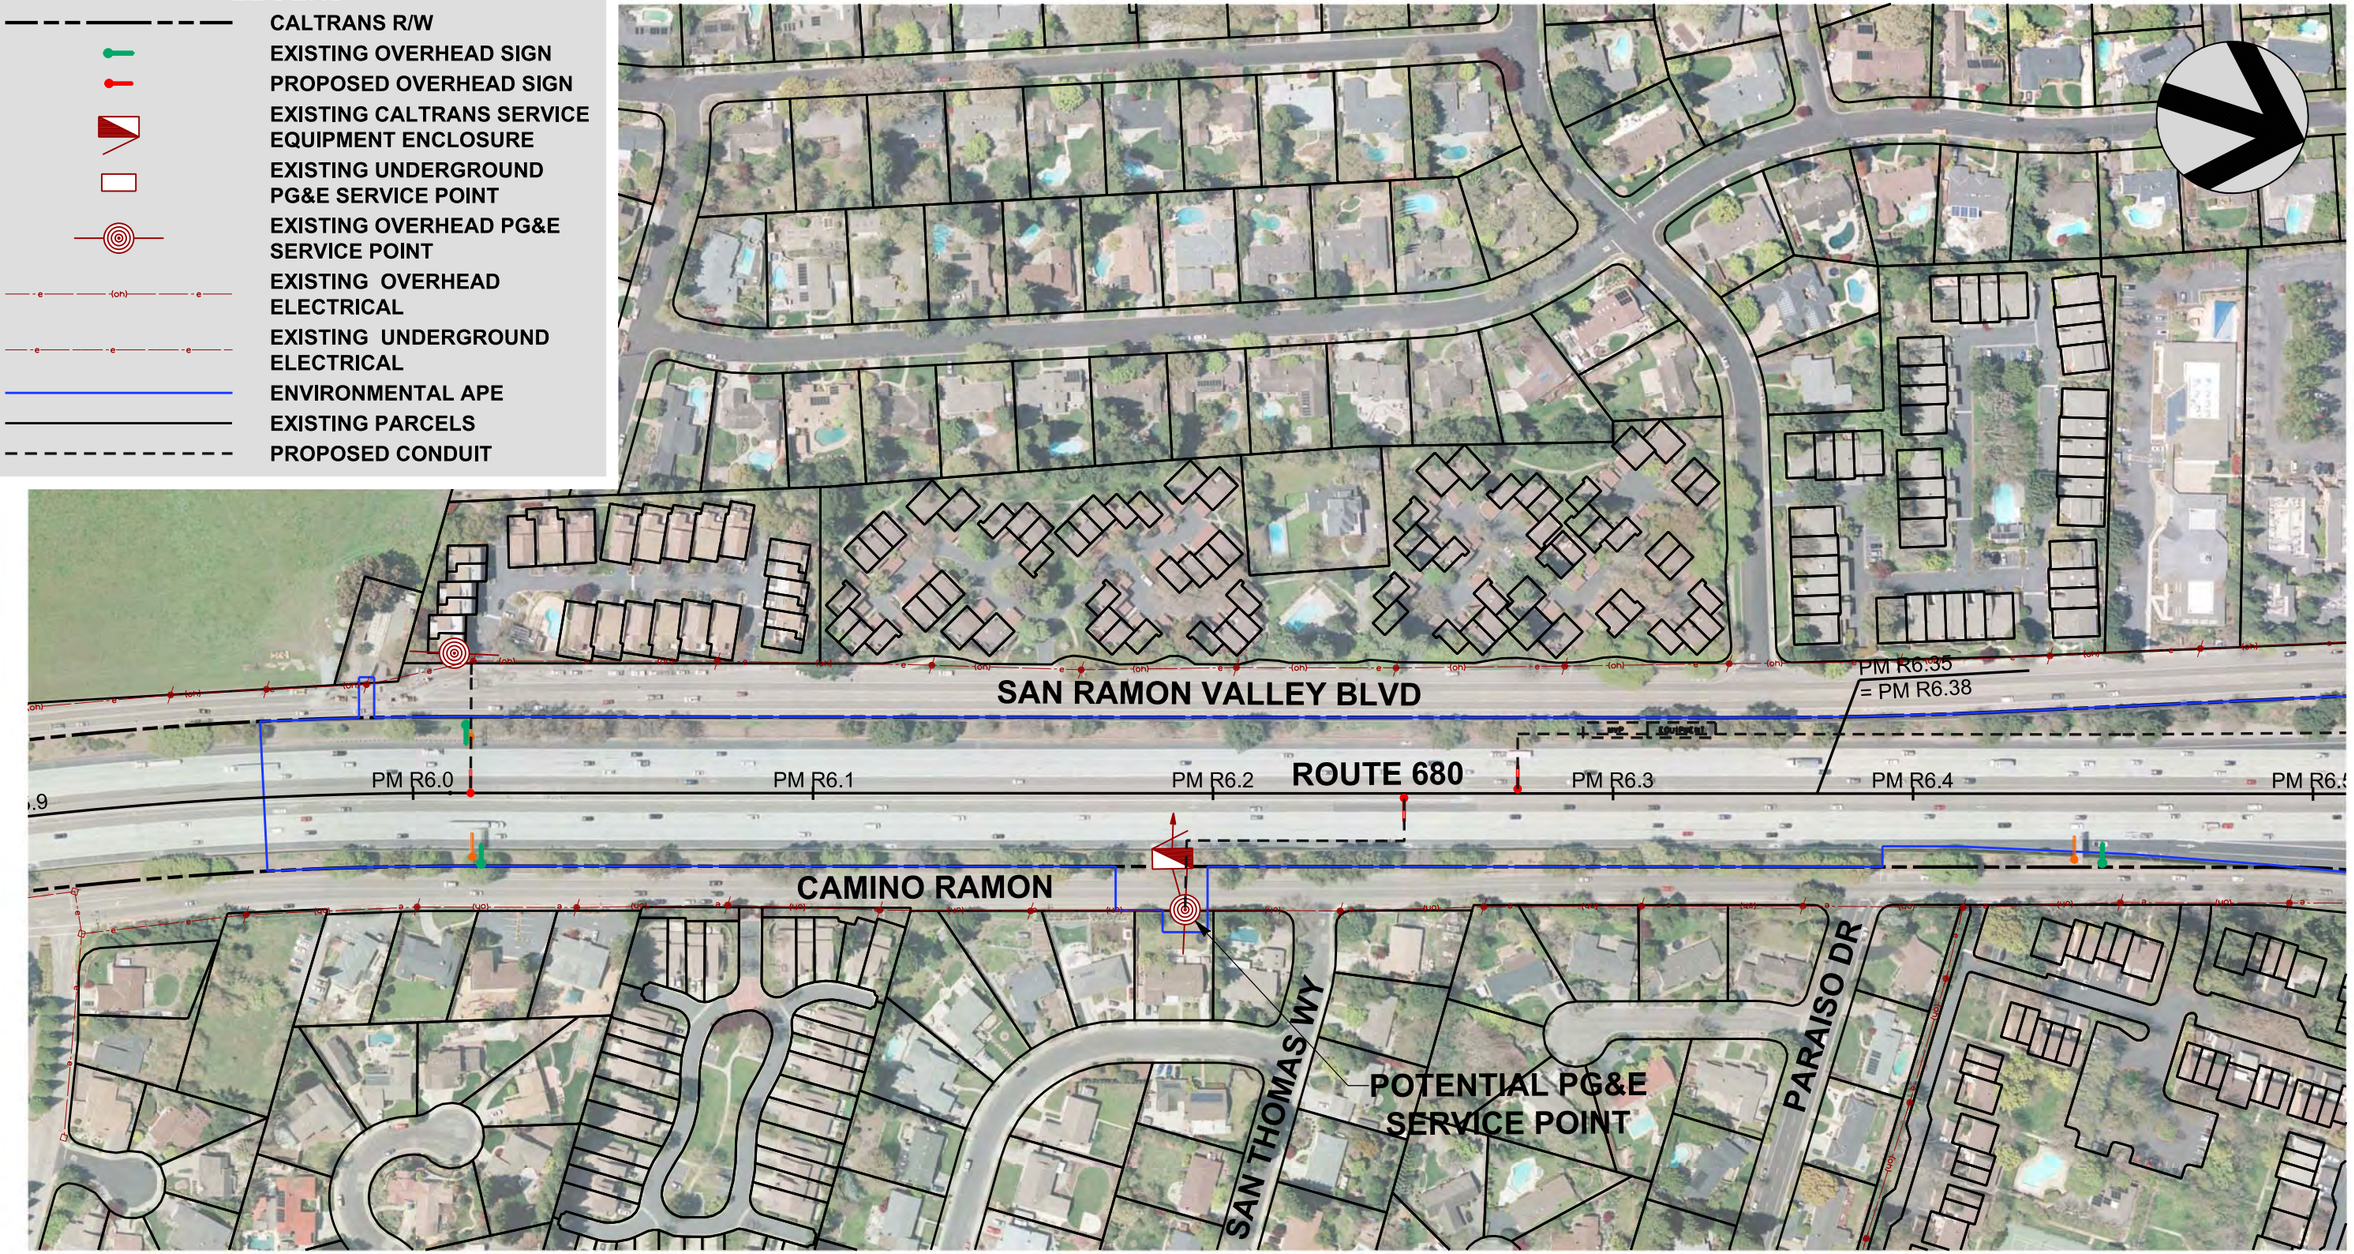


100 0 100 200
SCALE IN FEET

CALTRANS_Half Size.plt
XE-SIGN_PGE Maps.tbl
8/6/2013 3:37:43 PM
I680_Location 17.dgn
vfung

**AUGUST 2013**

METROPOLITAN TRANSPORTATION COMMISSION

HDR | ONE COMPANY *Many Solutions*℠

# PG&E SERVICE LOCATION MAP - I680

## MTC EXPRESS LANE NETWORK - PHASE 1 PA & ED

## LEGEND

- CALTRANS R/W
- EXISTING OVERHEAD SIGN
- PROPOSED OVERHEAD SIGN
- EXISTING CALTRANS SERVICE EQUIPMENT ENCLOSURE
- EXISTING UNDERGROUND PG&E SERVICE POINT
- EXISTING OVERHEAD PG&E SERVICE POINT
- EXISTING OVERHEAD ELECTRICAL
- EXISTING UNDERGROUND ELECTRICAL
- ENVIRONMENTAL APE
- EXISTING PARCELS
- PROPOSED CONDUIT

POTENTIAL PG&E SERVICE POINT

PODVA RD

SAN RAMON VALLEY BLVD

PM R6.35 = PM R6.38

PM R6.3

PM R6.4

PM R6.5

PM R6.6

ROUTE 680

PM R6.7

PM R6.8

CAMINO RAMON

PARAISO DR

SYCAMORE VALLEY RD

100 0 100 200

SCALE IN FEET

vfung

CALTRANS_Half Size.plt
XE-SIGN_PGE Maps.tbl
8/6/2013 3:50:24 PM
I680_Location 18.dgn

**AUGUST 2013**

METROPOLITAN TRANSPORTATION COMMISSION

HDR | ONE COMPANY *Many Solutions*SM

# PG&E SERVICE LOCATION MAP - I680

## MTC EXPRESS LANE NETWORK - PHASE 1 PA & ED

SHEET 18 OF 33

## LEGEND

- CALTRANS R/W
- EXISTING OVERHEAD SIGN
- PROPOSED OVERHEAD SIGN
- EXISTING CALTRANS SERVICE EQUIPMENT ENCLOSURE
- EXISTING UNDERGROUND PG&E SERVICE POINT
- EXISTING OVERHEAD PG&E SERVICE POINT
- EXISTING OVERHEAD ELECTRICAL
- EXISTING UNDERGROUND ELECTRICAL
- ENVIRONMENTAL APE
- EXISTING PARCELS
- PROPOSED CONDUIT

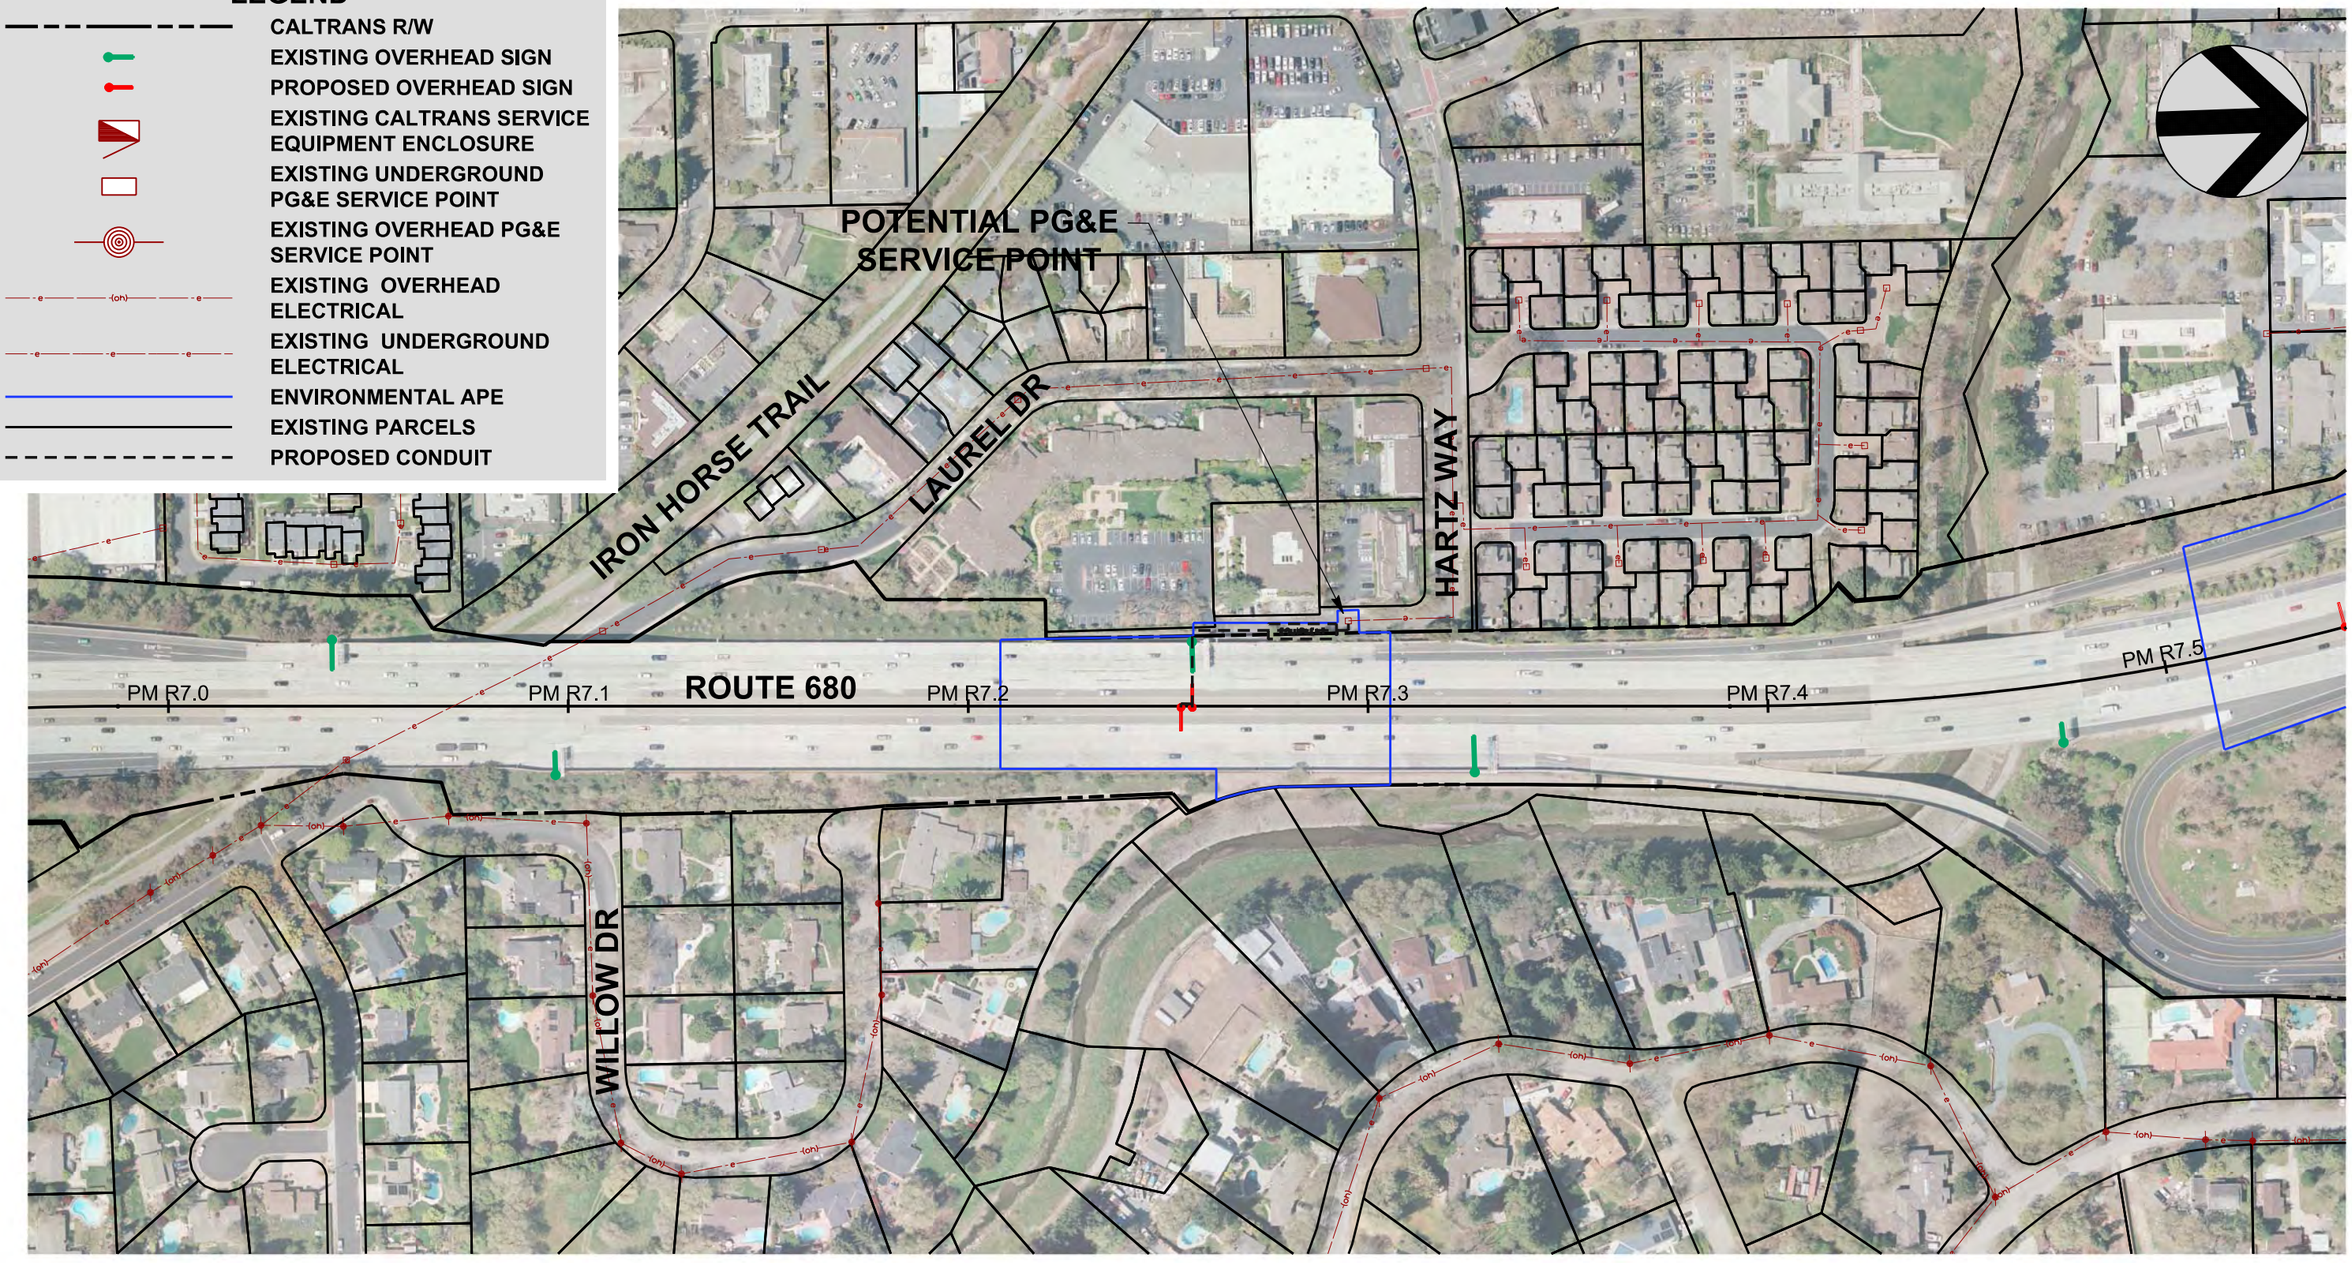


CALTRANS_Half Size.plt
XE-SIGN_PGE Maps
08\06\13 11:51:48 AM
I680_Location 19.dgn
apoez

**AUGUST 2013**

METROPOLITAN TRANSPORTATION COMMISSION

HDR | ONE COMPANY *Many Solutions*℠

# PG&E SERVICE LOCATION MAP - I680

## MTC EXPRESS LANE NETWORK - PHASE 1 PA & ED

SHEET 19 OF 33

## LEGEND

- CALTRANS R/W
- EXISTING OVERHEAD SIGN
- PROPOSED OVERHEAD SIGN
- EXISTING CALTRANS SERVICE EQUIPMENT ENCLOSURE
- EXISTING UNDERGROUND PG&E SERVICE POINT
- EXISTING OVERHEAD PG&E SERVICE POINT
- EXISTING OVERHEAD ELECTRICAL
- EXISTING UNDERGROUND ELECTRICAL
- ENVIRONMENTAL APE
- EXISTING PARCELS
- PROPOSED CONDUIT

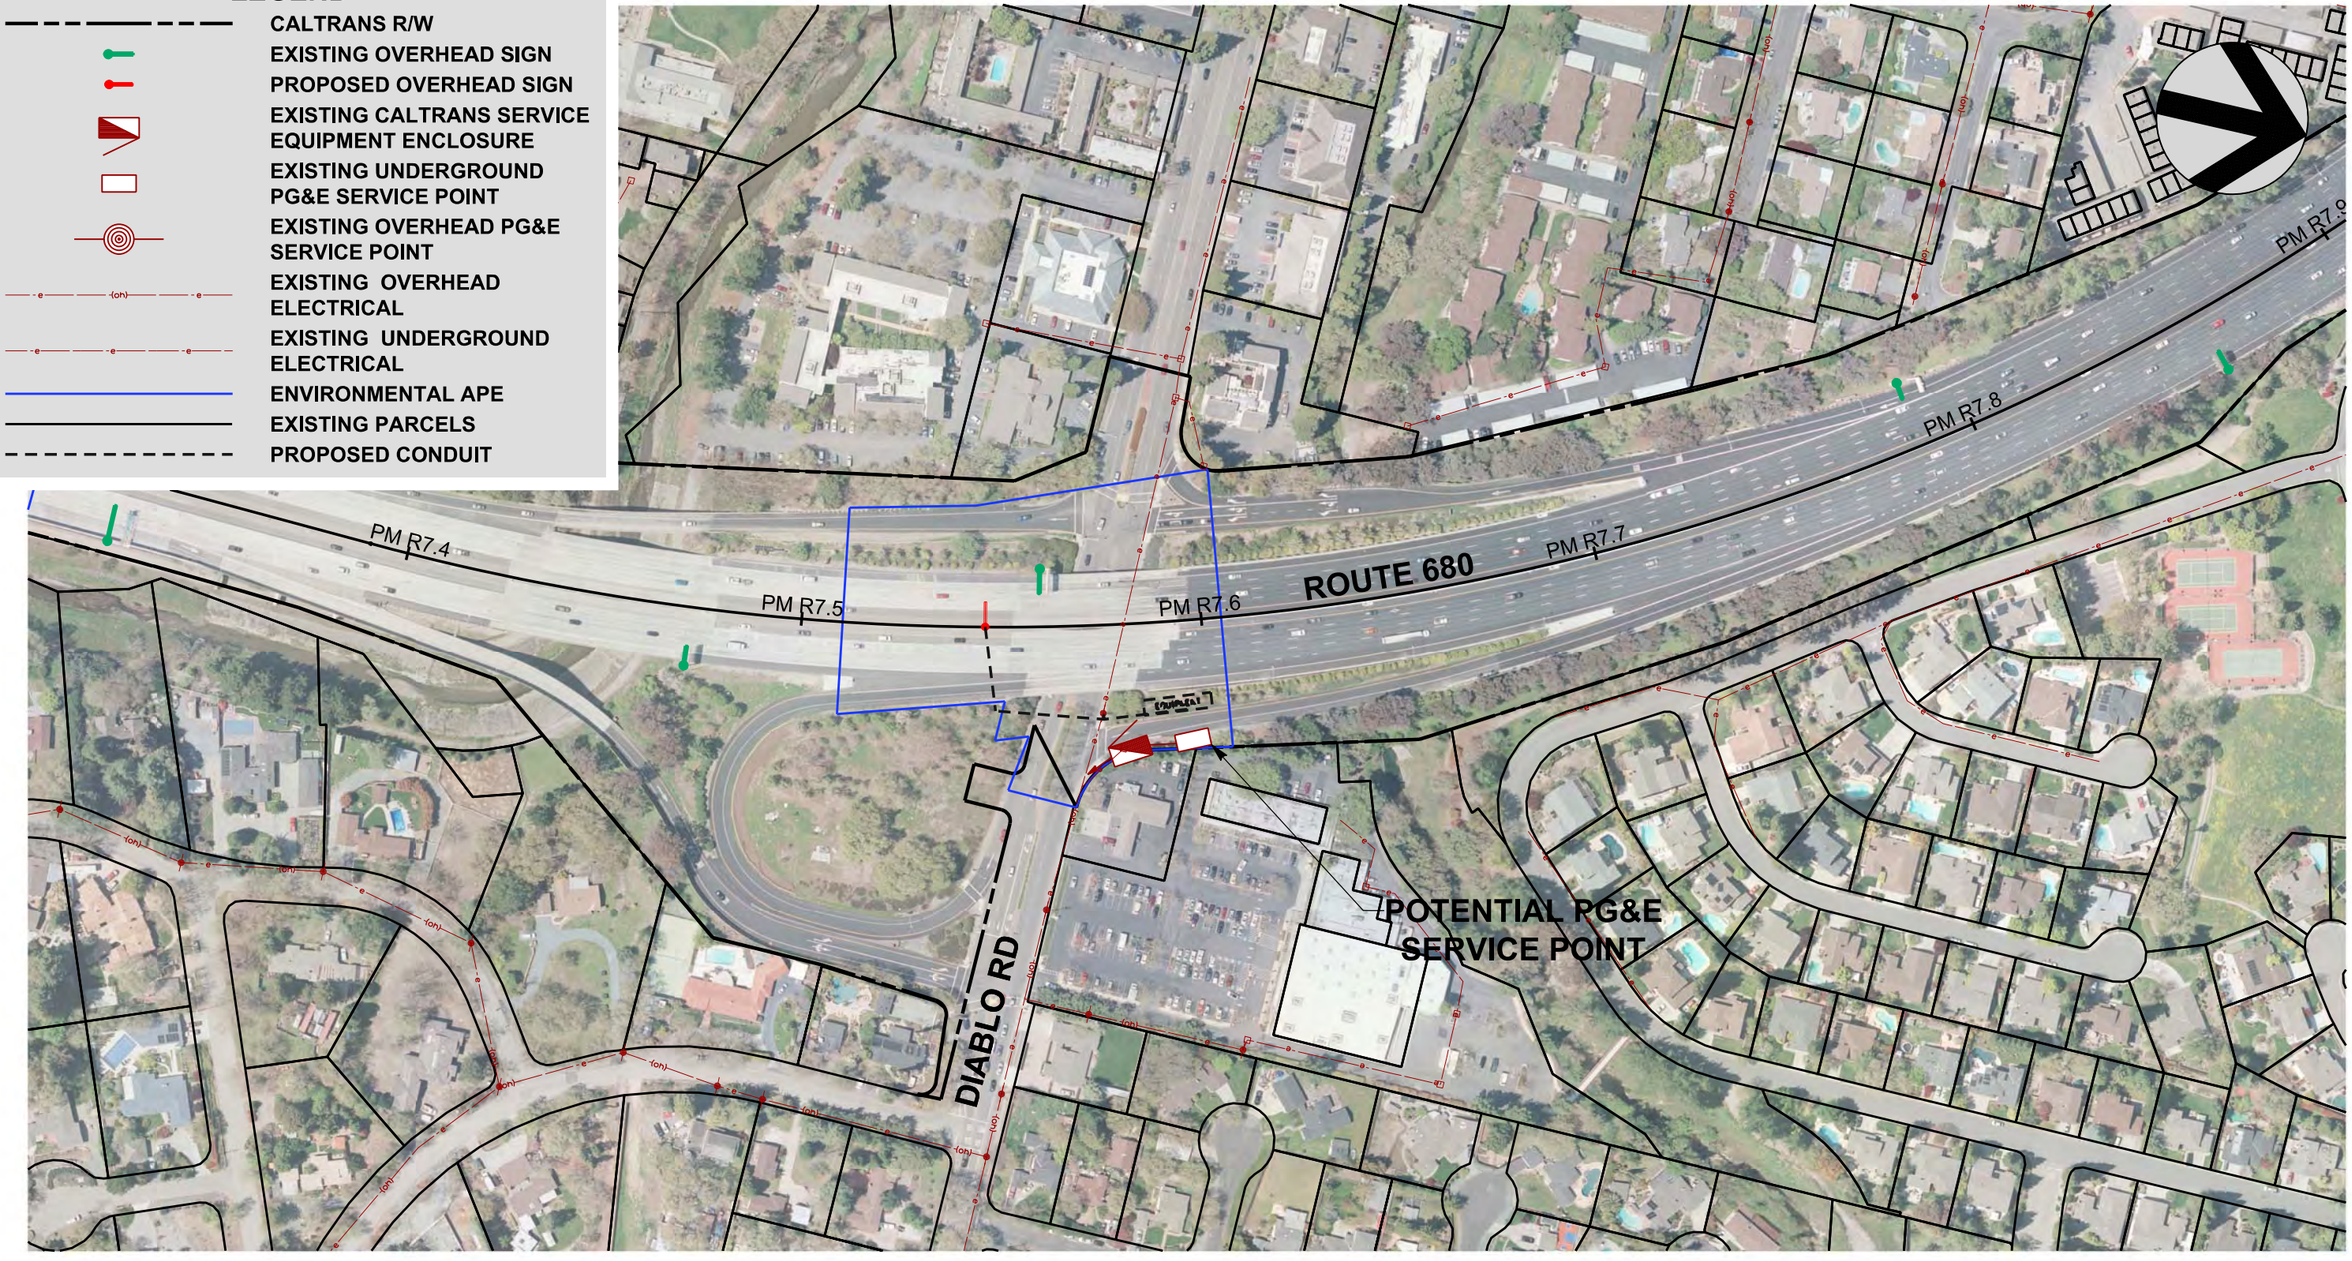


100 0 100 200
SCALE IN FEET

CALTRANS_Half Size.plt
XE-SIGN_PGE Mods
08/06/13 11:17:35 AM
I680_Location 20.dgn
apaez

**AUGUST 2013**

METROPOLITAN TRANSPORTATION COMMISSION

HDR | ONE COMPANY *Many Solutions*SM

# PG&E SERVICE LOCATION MAP - I680

## MTC EXPRESS LANE NETWORK - PHASE 1 PA & ED

SHEET 20 OF 33

## LEGEND

- CALTRANS R/W
- EXISTING OVERHEAD SIGN
- PROPOSED OVERHEAD SIGN
- EXISTING CALTRANS SERVICE EQUIPMENT ENCLOSURE
- EXISTING UNDERGROUND PG&E SERVICE POINT
- EXISTING OVERHEAD PG&E SERVICE POINT
- EXISTING OVERHEAD ELECTRICAL
- EXISTING UNDERGROUND ELECTRICAL
- ENVIRONMENTAL APE
- EXISTING PARCELS
- PROPOSED CONDUIT

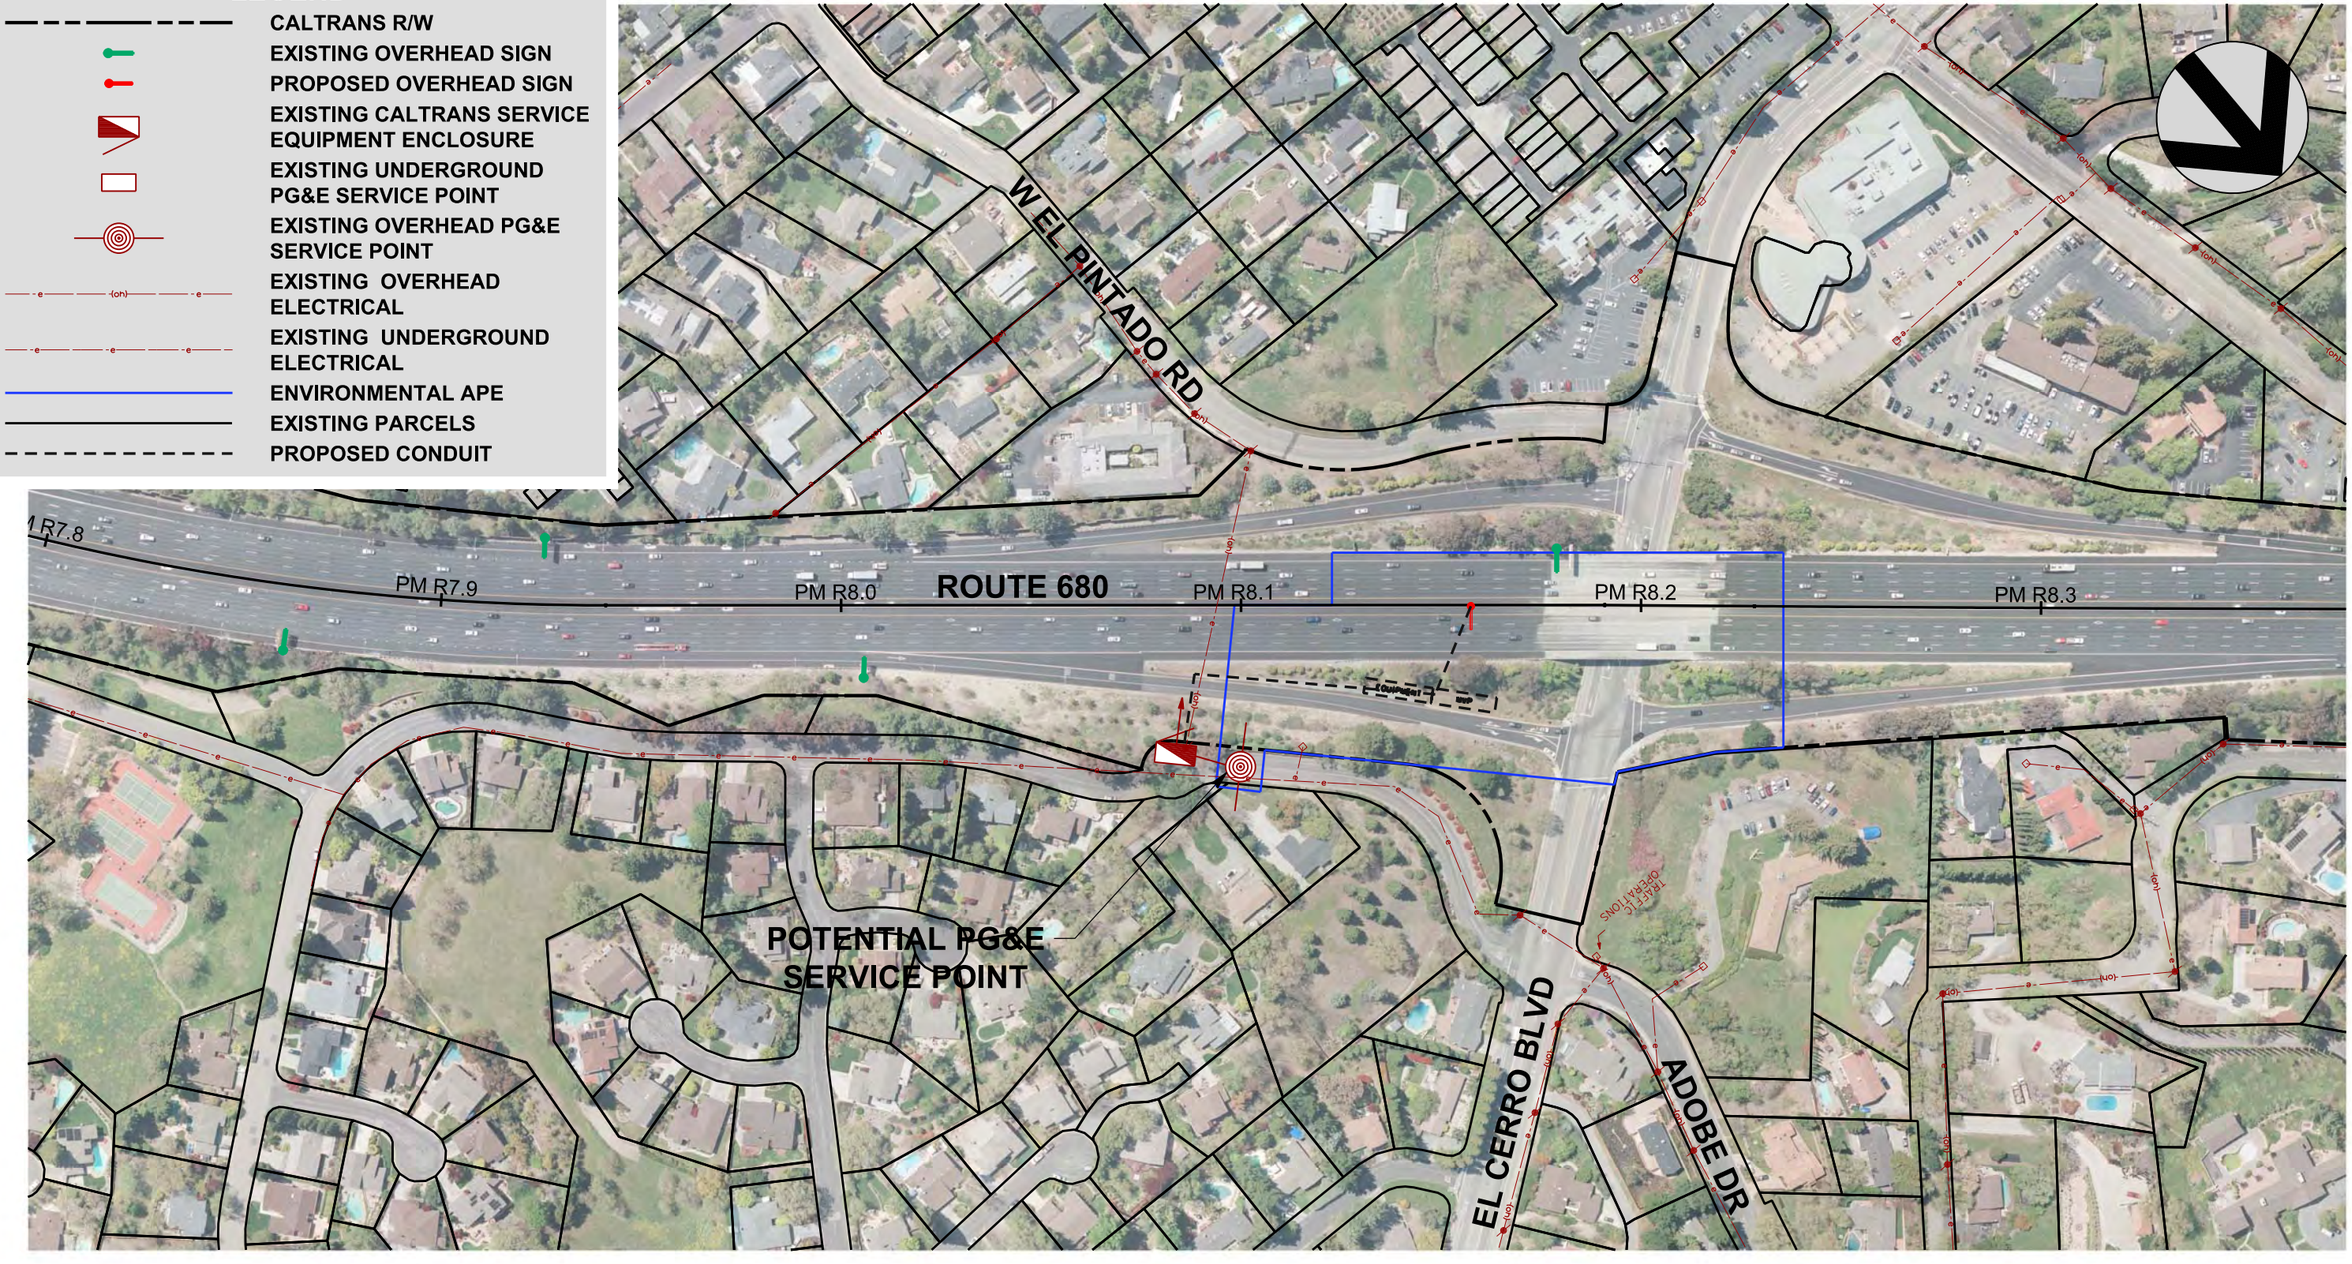


100 0 100 200

SCALE IN FEET

CALTRANS_Half Size.plt
XE-SIGN_PGE Maps.tbl
8/7/2013 1:03:22 AM
I680_Location 21.dgn
vfung

**AUGUST 2013**

METROPOLITAN TRANSPORTATION COMMISSION

HDR | ONE COMPANY *Many Solutions*SM

# PG&E SERVICE LOCATION MAP - I680

## MTC EXPRESS LANE NETWORK - PHASE 1 PA & ED

SHEET 21 OF 33

## LEGEND

- CALTRANS R/W
- EXISTING OVERHEAD SIGN
- PROPOSED OVERHEAD SIGN
- EXISTING CALTRANS SERVICE EQUIPMENT ENCLOSURE
- EXISTING UNDERGROUND PG&E SERVICE POINT
- EXISTING OVERHEAD PG&E SERVICE POINT
- EXISTING OVERHEAD ELECTRICAL
- EXISTING UNDERGROUND ELECTRICAL
- ENVIRONMENTAL APE
- EXISTING PARCELS
- PROPOSED CONDUIT

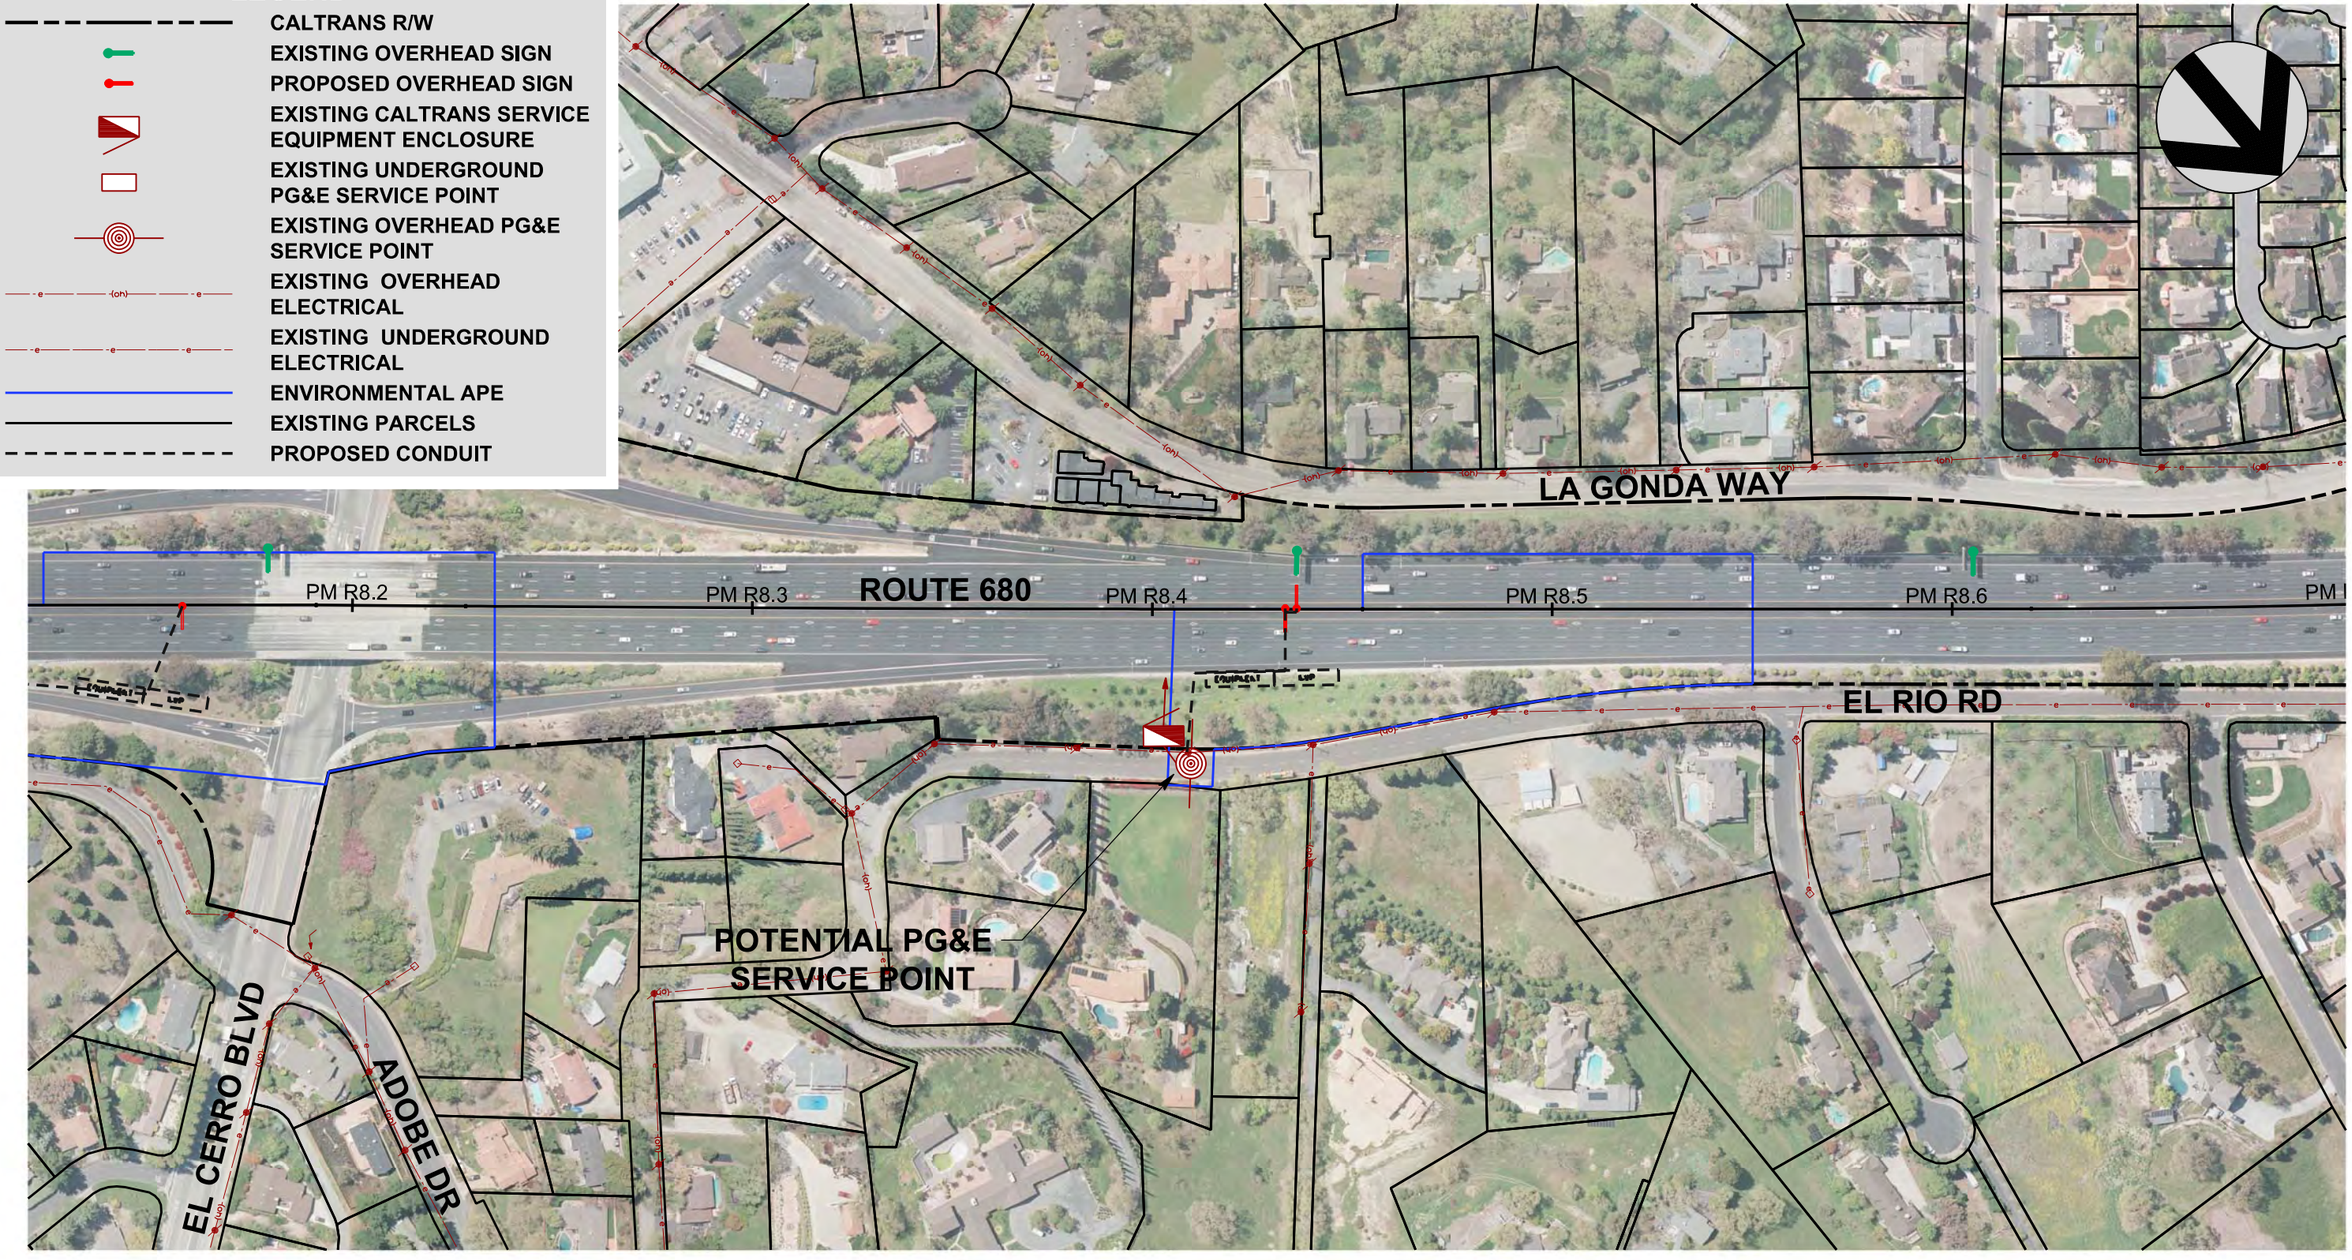


CALTRANS_Half Size.plt
XE-SIGN_PGE Maps
08\06\13 1:40:38 AM
I680_Location 22.dgn
opoez

**AUGUST 2013**

METROPOLITAN TRANSPORTATION COMMISSION

HDR | ONE COMPANY *Many Solutions*SM

# PG&E SERVICE LOCATION MAP - I680

## MTC EXPRESS LANE NETWORK - PHASE 1 PA & ED

SHEET 22 OF 33

## LEGEND

- CALTRANS R/W
- EXISTING OVERHEAD SIGN
- PROPOSED OVERHEAD SIGN
- EXISTING CALTRANS SERVICE EQUIPMENT ENCLOSURE
- EXISTING UNDERGROUND PG&E SERVICE POINT
- EXISTING OVERHEAD PG&E SERVICE POINT
- EXISTING OVERHEAD ELECTRICAL
- EXISTING UNDERGROUND ELECTRICAL
- ENVIRONMENTAL APE
- EXISTING PARCELS
- PROPOSED CONDUIT

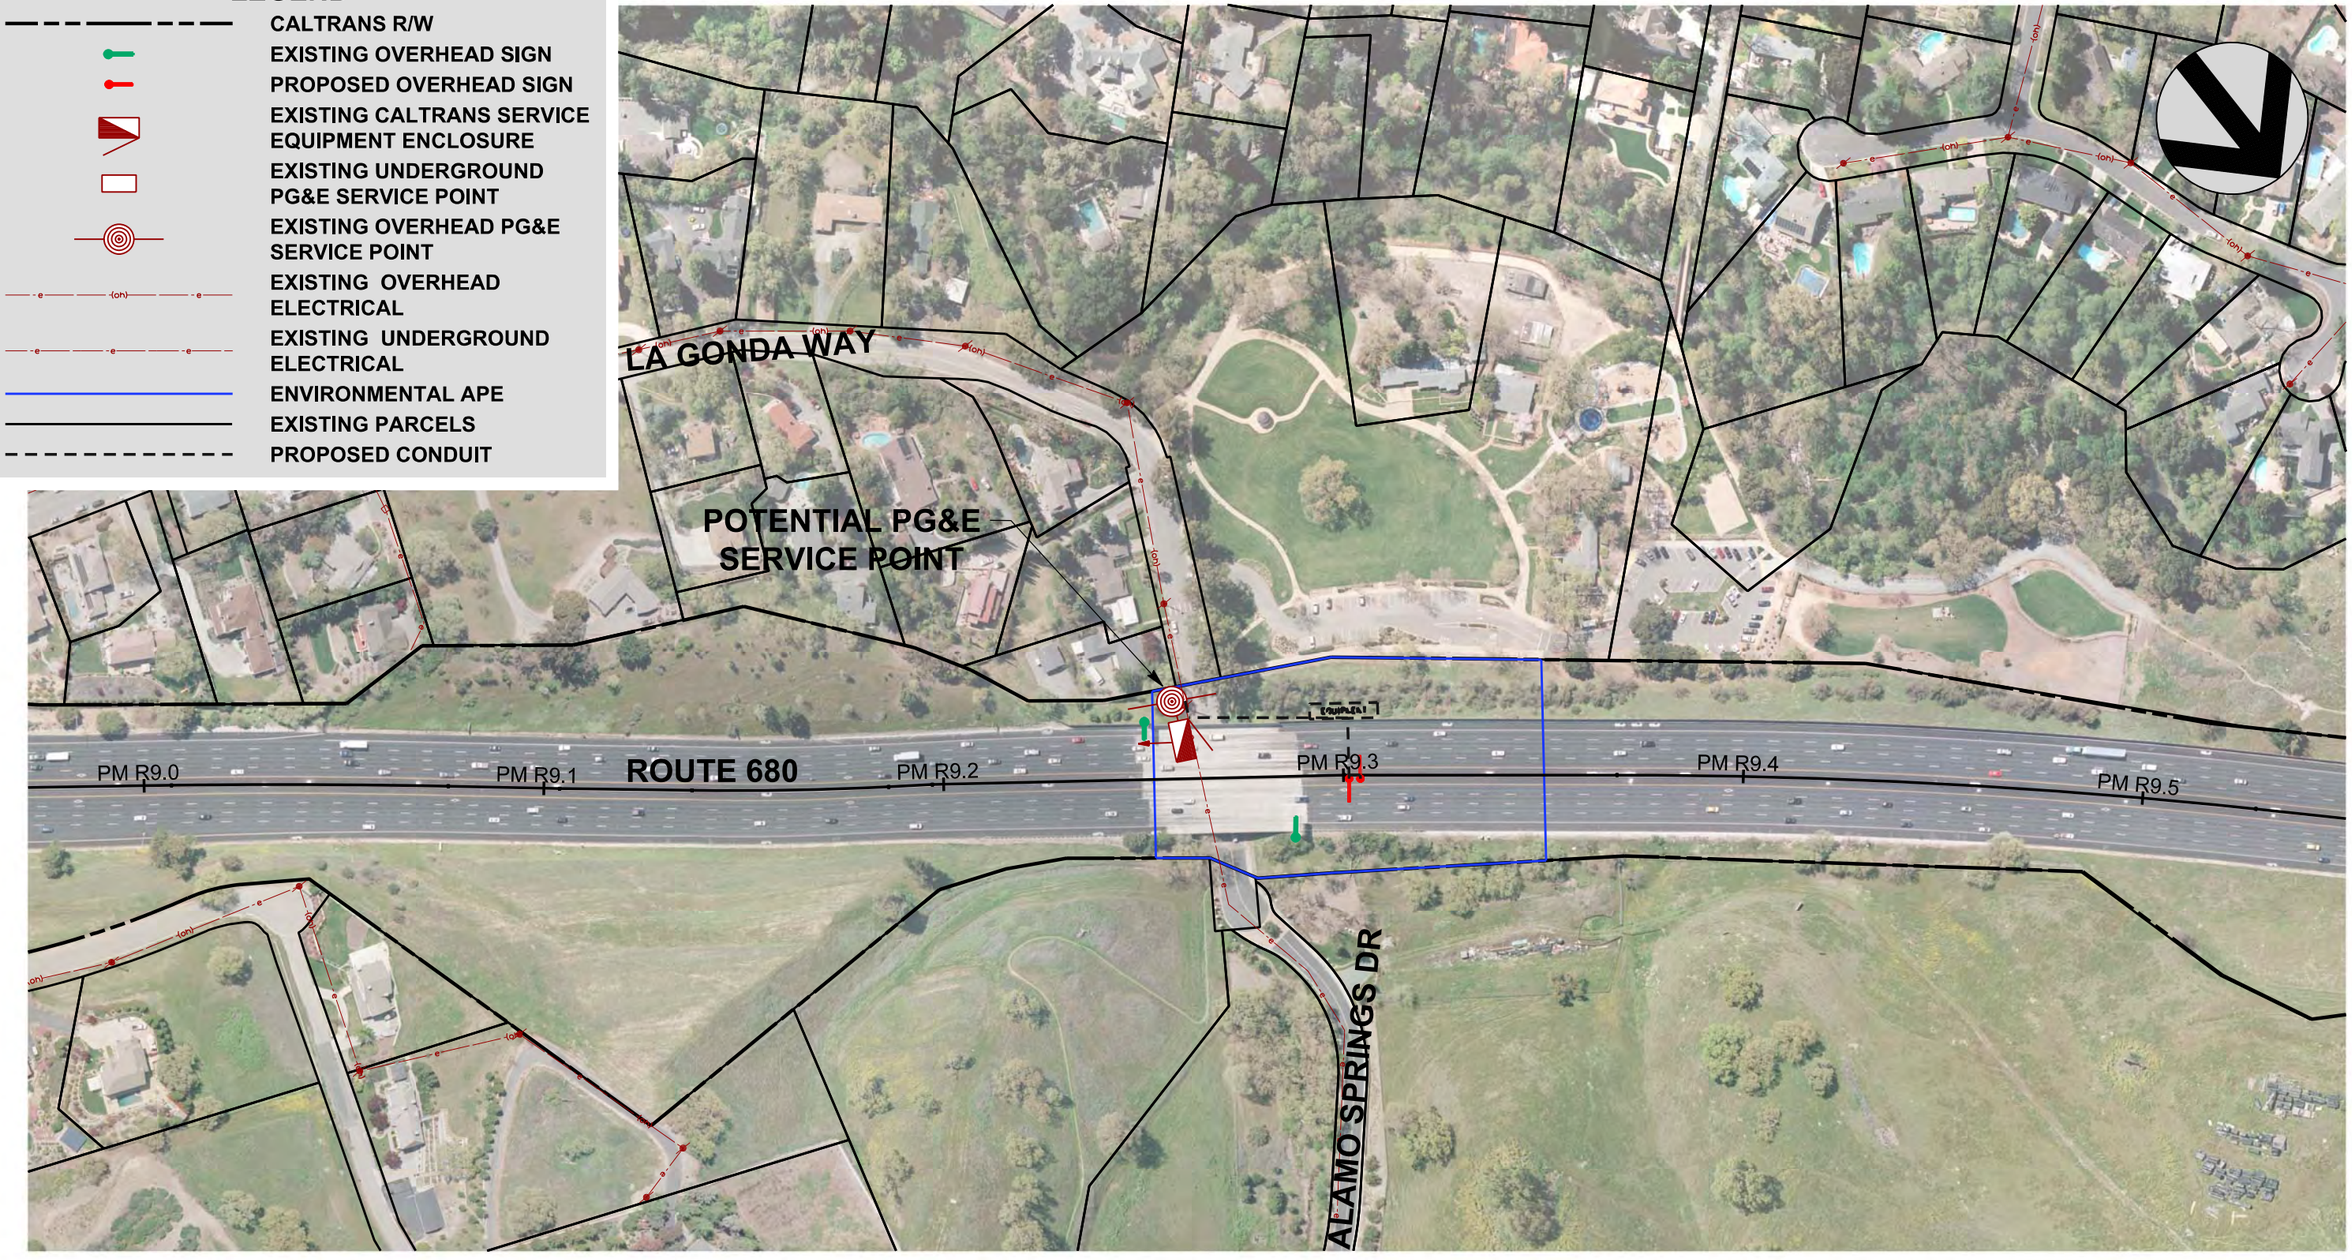


100 0 100 200
SCALE IN FEET

CALTRANS_Half Size.plt
XE-SIGN_PGE Maps
08-X06113 1144442 AM
I680_Location 23.dgn
apaez

**AUGUST 2013**

METROPOLITAN TRANSPORTATION COMMISSION

HDR | ONE COMPANY *Many Solutions*℠

# PG&E SERVICE LOCATION MAP - I680

## MTC EXPRESS LANE NETWORK - PHASE 1 PA & ED

## LEGEND

- CALTRANS R/W
- EXISTING OVERHEAD SIGN
- PROPOSED OVERHEAD SIGN
- EXISTING CALTRANS SERVICE EQUIPMENT ENCLOSURE
- EXISTING UNDERGROUND PG&E SERVICE POINT
- EXISTING OVERHEAD PG&E SERVICE POINT
- EXISTING OVERHEAD ELECTRICAL
- EXISTING UNDERGROUND ELECTRICAL
- ENVIRONMENTAL APE
- EXISTING PARCELS
- PROPOSED CONDUIT

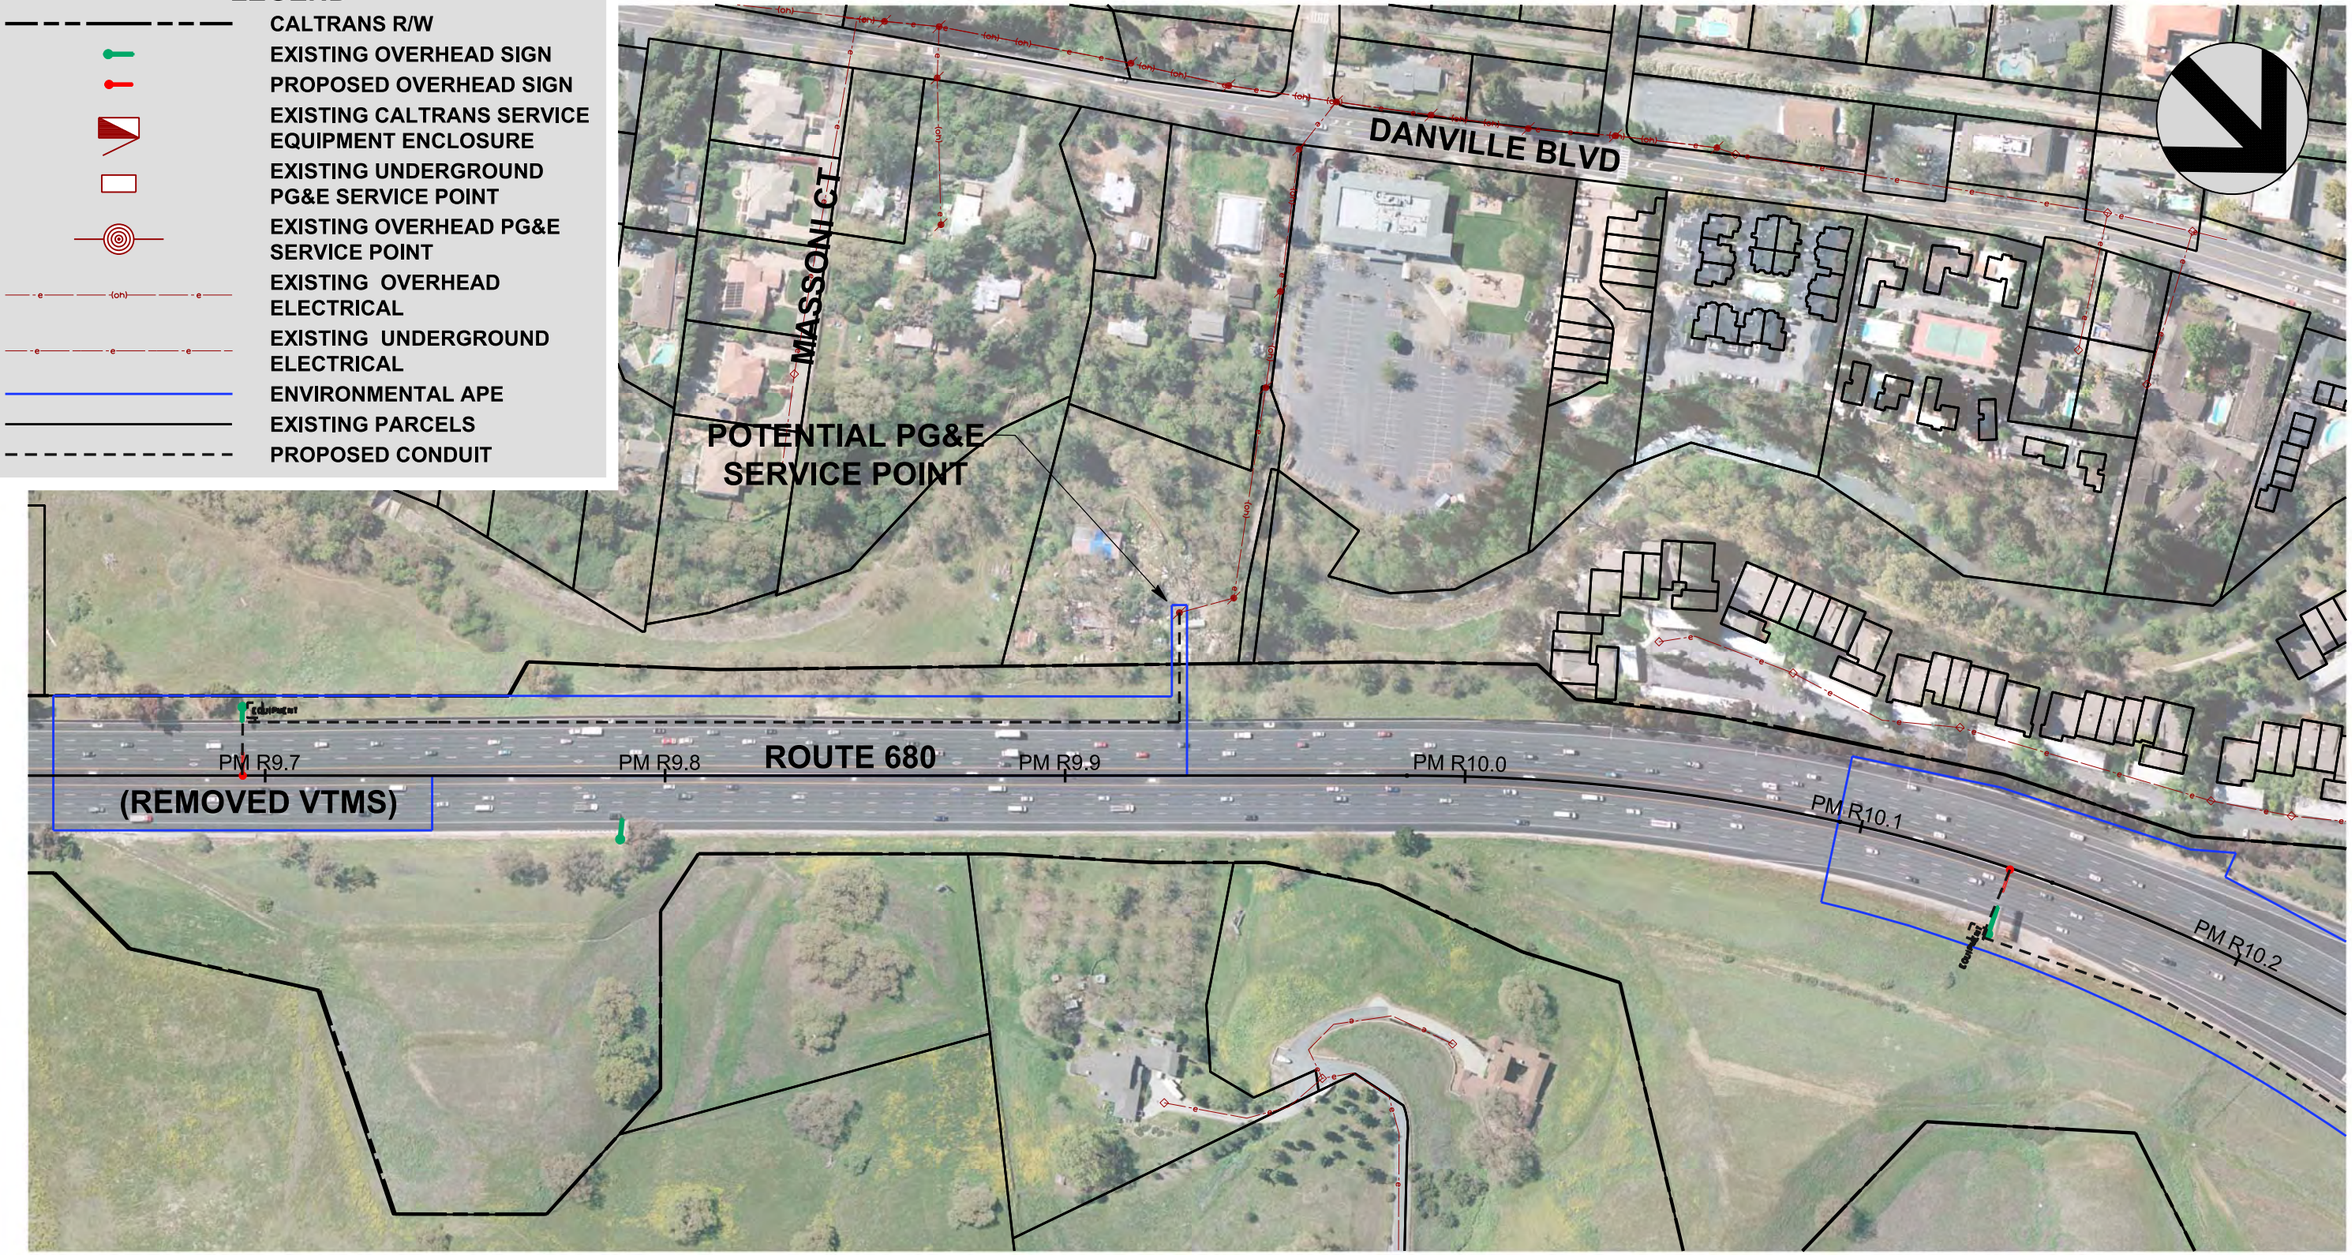


100 0 100 200
SCALE IN FEET

CALTRANS_Half Size.plt
XE-SIGN_PGE Maps.tbl
8/6/2013 4:47:21 PM
I680_Location 24.dgn
vfung

**AUGUST 2013**

METROPOLITAN TRANSPORTATION COMMISSION

HDR | ONE COMPANY *Many Solutions*℠

# PG&E SERVICE LOCATION MAP - I680

## MTC EXPRESS LANE NETWORK - PHASE 1 PA & ED

## LEGEND

- CALTRANS R/W
- EXISTING OVERHEAD SIGN
- PROPOSED OVERHEAD SIGN
- EXISTING CALTRANS SERVICE EQUIPMENT ENCLOSURE
- EXISTING UNDERGROUND PG&E SERVICE POINT
- EXISTING OVERHEAD PG&E SERVICE POINT
- EXISTING OVERHEAD ELECTRICAL
- EXISTING UNDERGROUND ELECTRICAL
- ENVIRONMENTAL APE
- EXISTING PARCELS
- PROPOSED CONDUIT

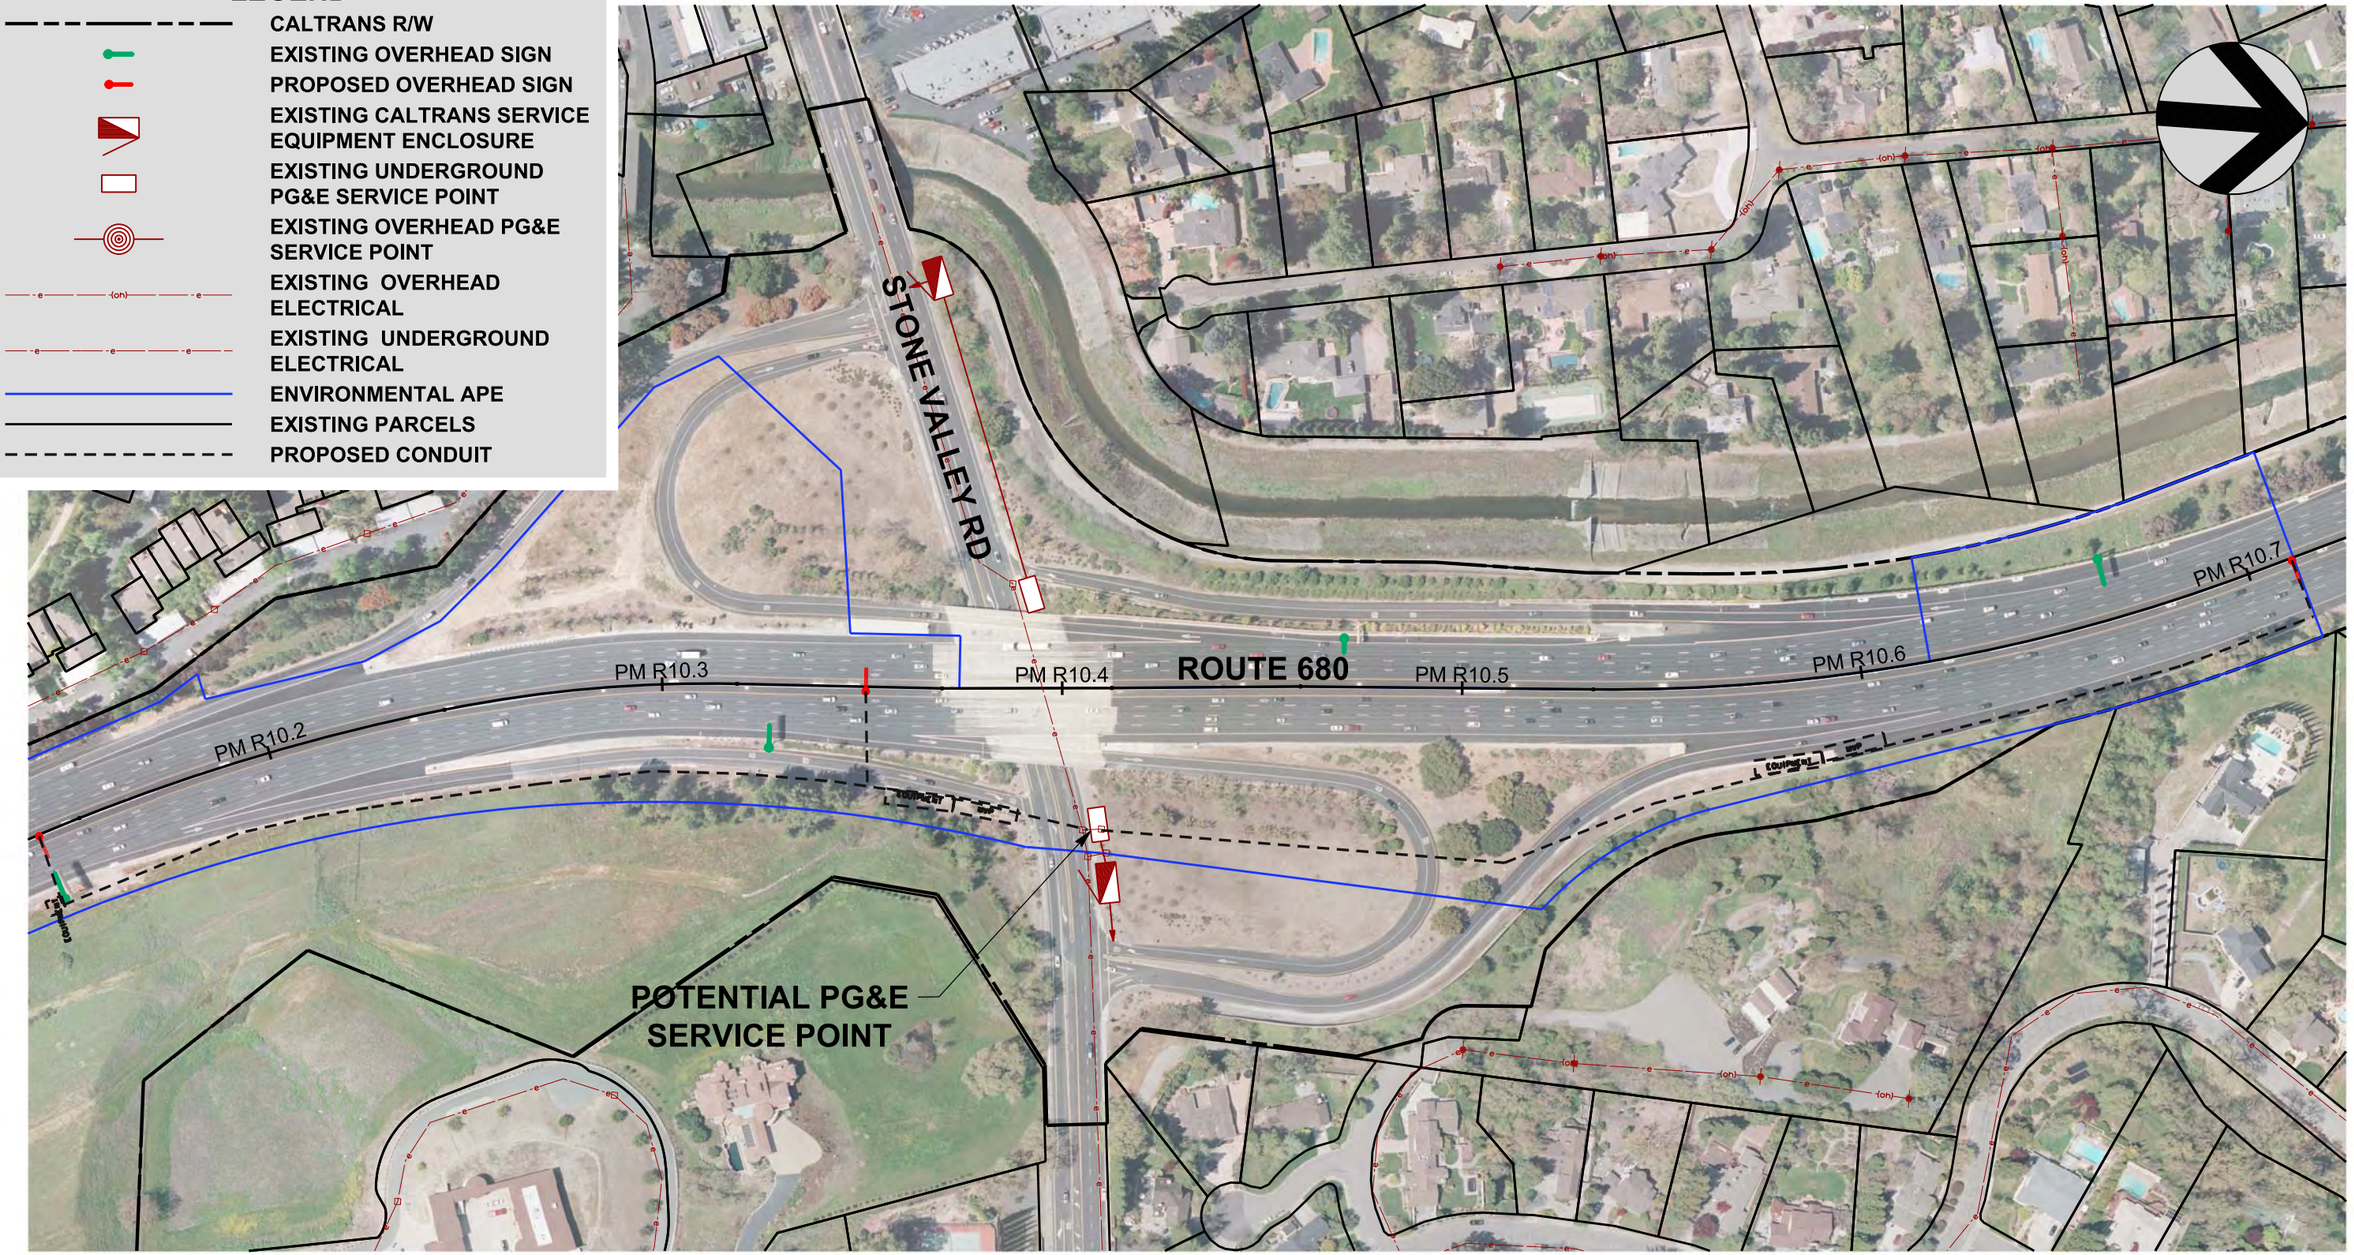


100 0 100 200
SCALE IN FEET

CALTRANS_Half Size.plt
XE-SIGN_PGE Maps.tbl
8/7/2013 9:03:02 AM
I680_Location 25.dgn
vfung

**AUGUST 2013**

METROPOLITAN TRANSPORTATION COMMISSION

HDR | ONE COMPANY *Many Solutions*℠

# PG&E SERVICE LOCATION MAP - I680

## MTC EXPRESS LANE NETWORK - PHASE 1 PA & ED

SHEET 25 OF 33

## LEGEND

- CALTRANS R/W
- EXISTING OVERHEAD SIGN
- PROPOSED OVERHEAD SIGN
- EXISTING CALTRANS SERVICE EQUIPMENT ENCLOSURE
- EXISTING UNDERGROUND PG&E SERVICE POINT
- EXISTING OVERHEAD PG&E SERVICE POINT
- EXISTING OVERHEAD ELECTRICAL
- EXISTING UNDERGROUND ELECTRICAL
- ENVIRONMENTAL APE
- EXISTING PARCELS
- PROPOSED CONDUIT

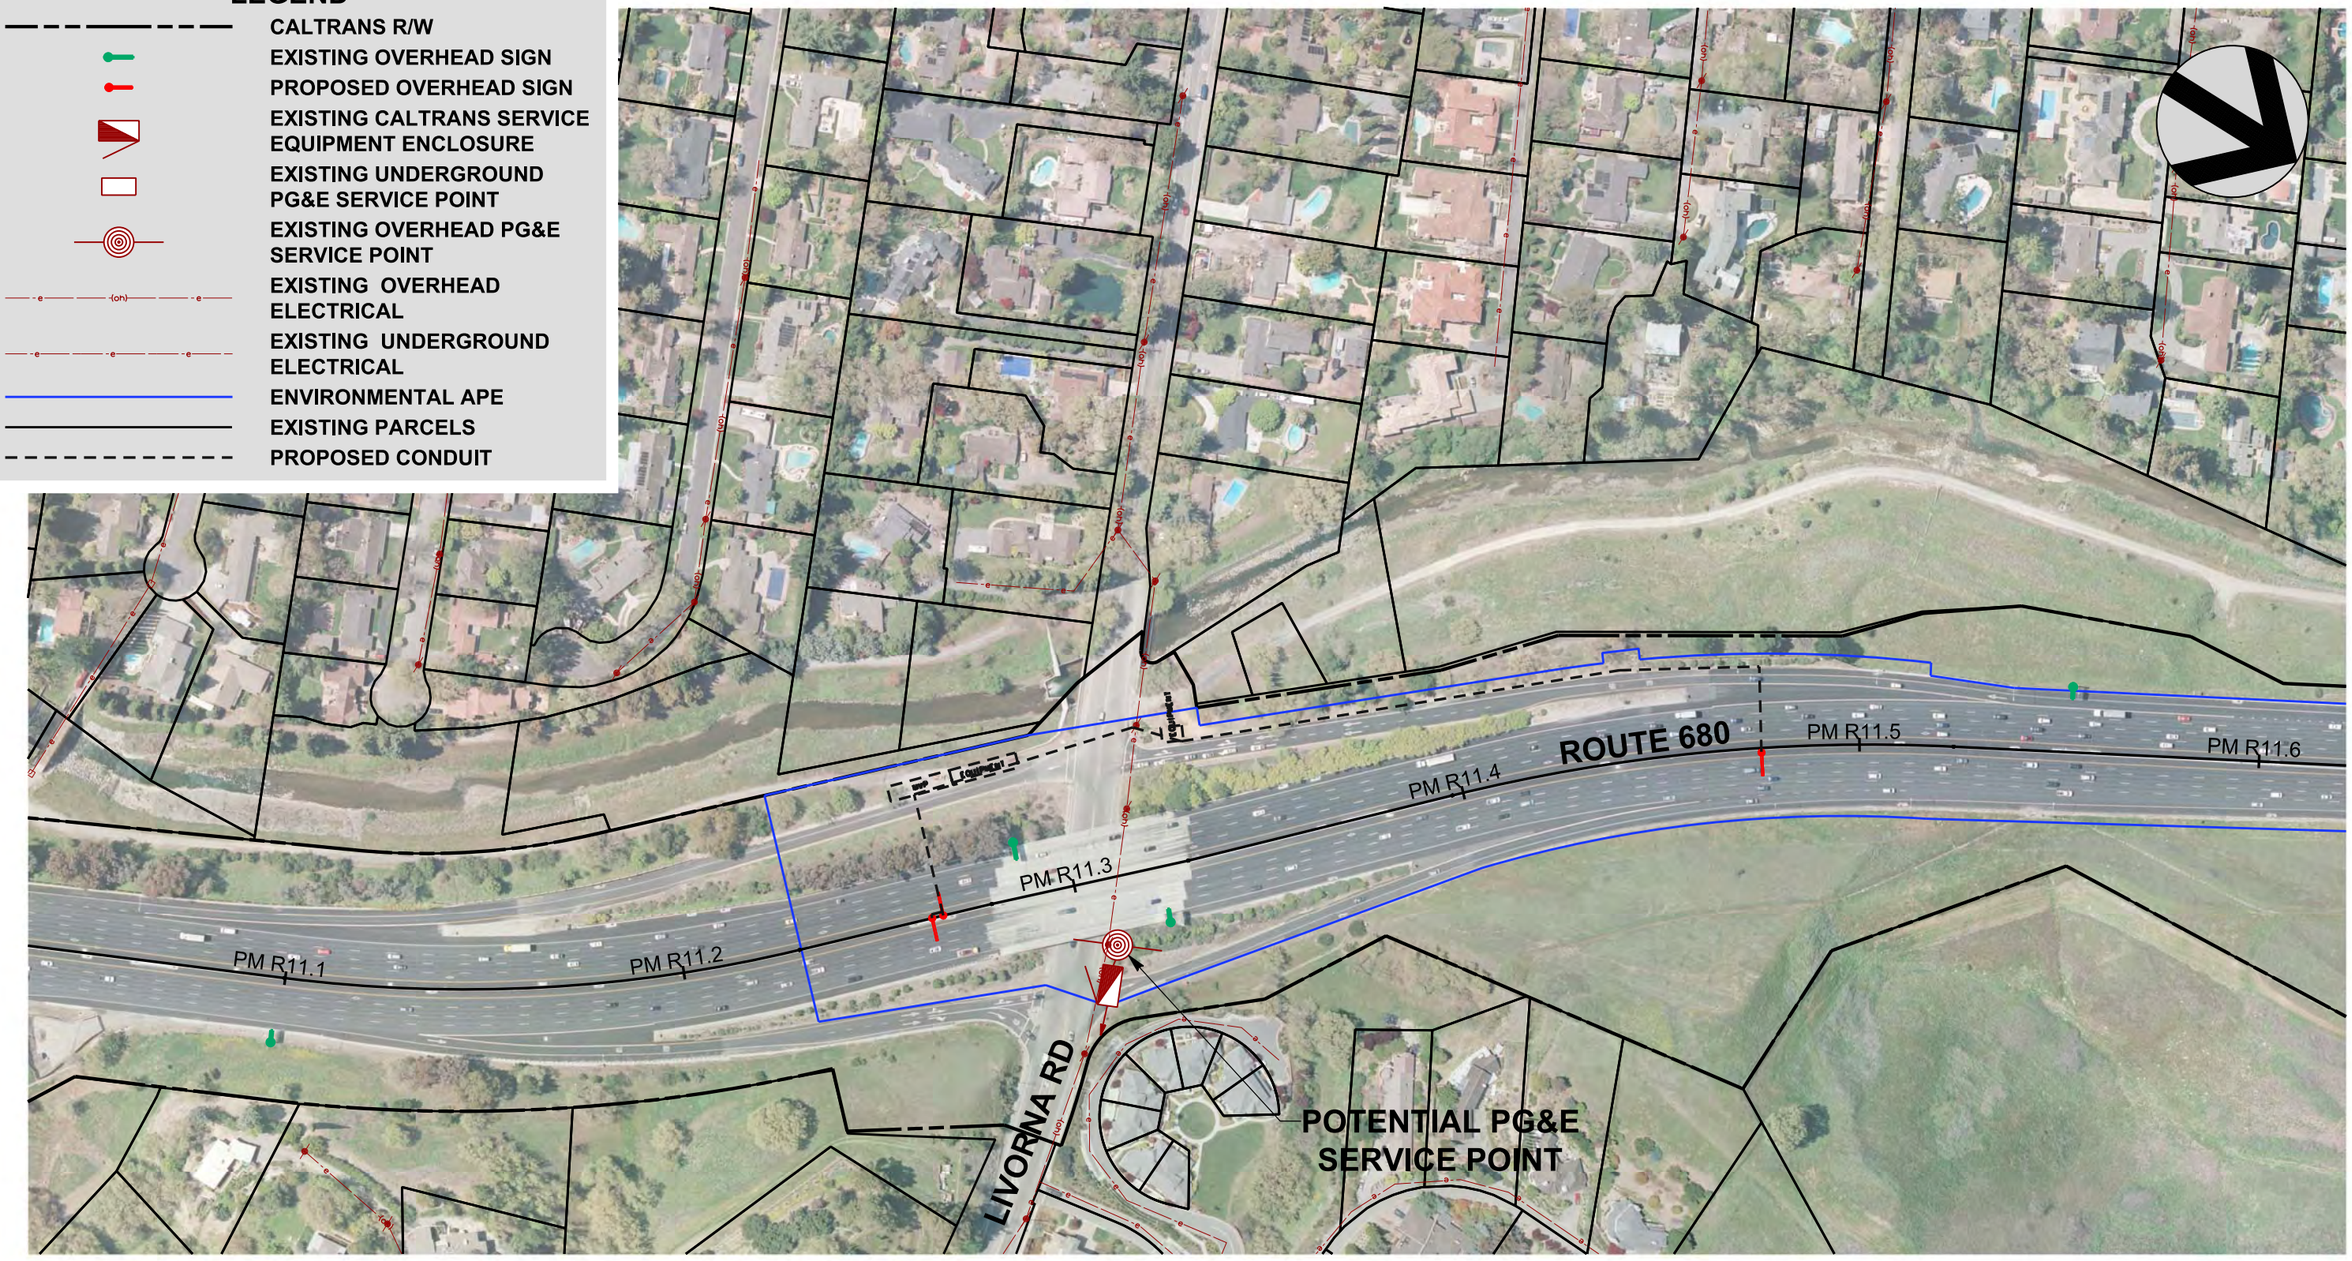


100 0 100 200
SCALE IN FEET

CALTRANS_Half Size.plt
XE-SIGN_PGE Maps.tbl
9/25/2013 9:25:23 AM
I680_Location 26.dgn
vfung

**AUGUST 2013**

METROPOLITAN TRANSPORTATION COMMISSION

HDR | ONE COMPANY *Many Solutions*℠

# PG&E SERVICE LOCATION MAP - I680

## MTC EXPRESS LANE NETWORK - PHASE 1 PA & ED

SHEET 26 OF 33

## LEGEND

- CALTRANS R/W
- EXISTING OVERHEAD SIGN
- PROPOSED OVERHEAD SIGN
- EXISTING CALTRANS SERVICE EQUIPMENT ENCLOSURE
- EXISTING UNDERGROUND PG&E SERVICE POINT
- EXISTING OVERHEAD PG&E SERVICE POINT
- EXISTING OVERHEAD ELECTRICAL
- EXISTING UNDERGROUND ELECTRICAL
- ENVIRONMENTAL APE
- EXISTING PARCELS
- PROPOSED CONDUIT

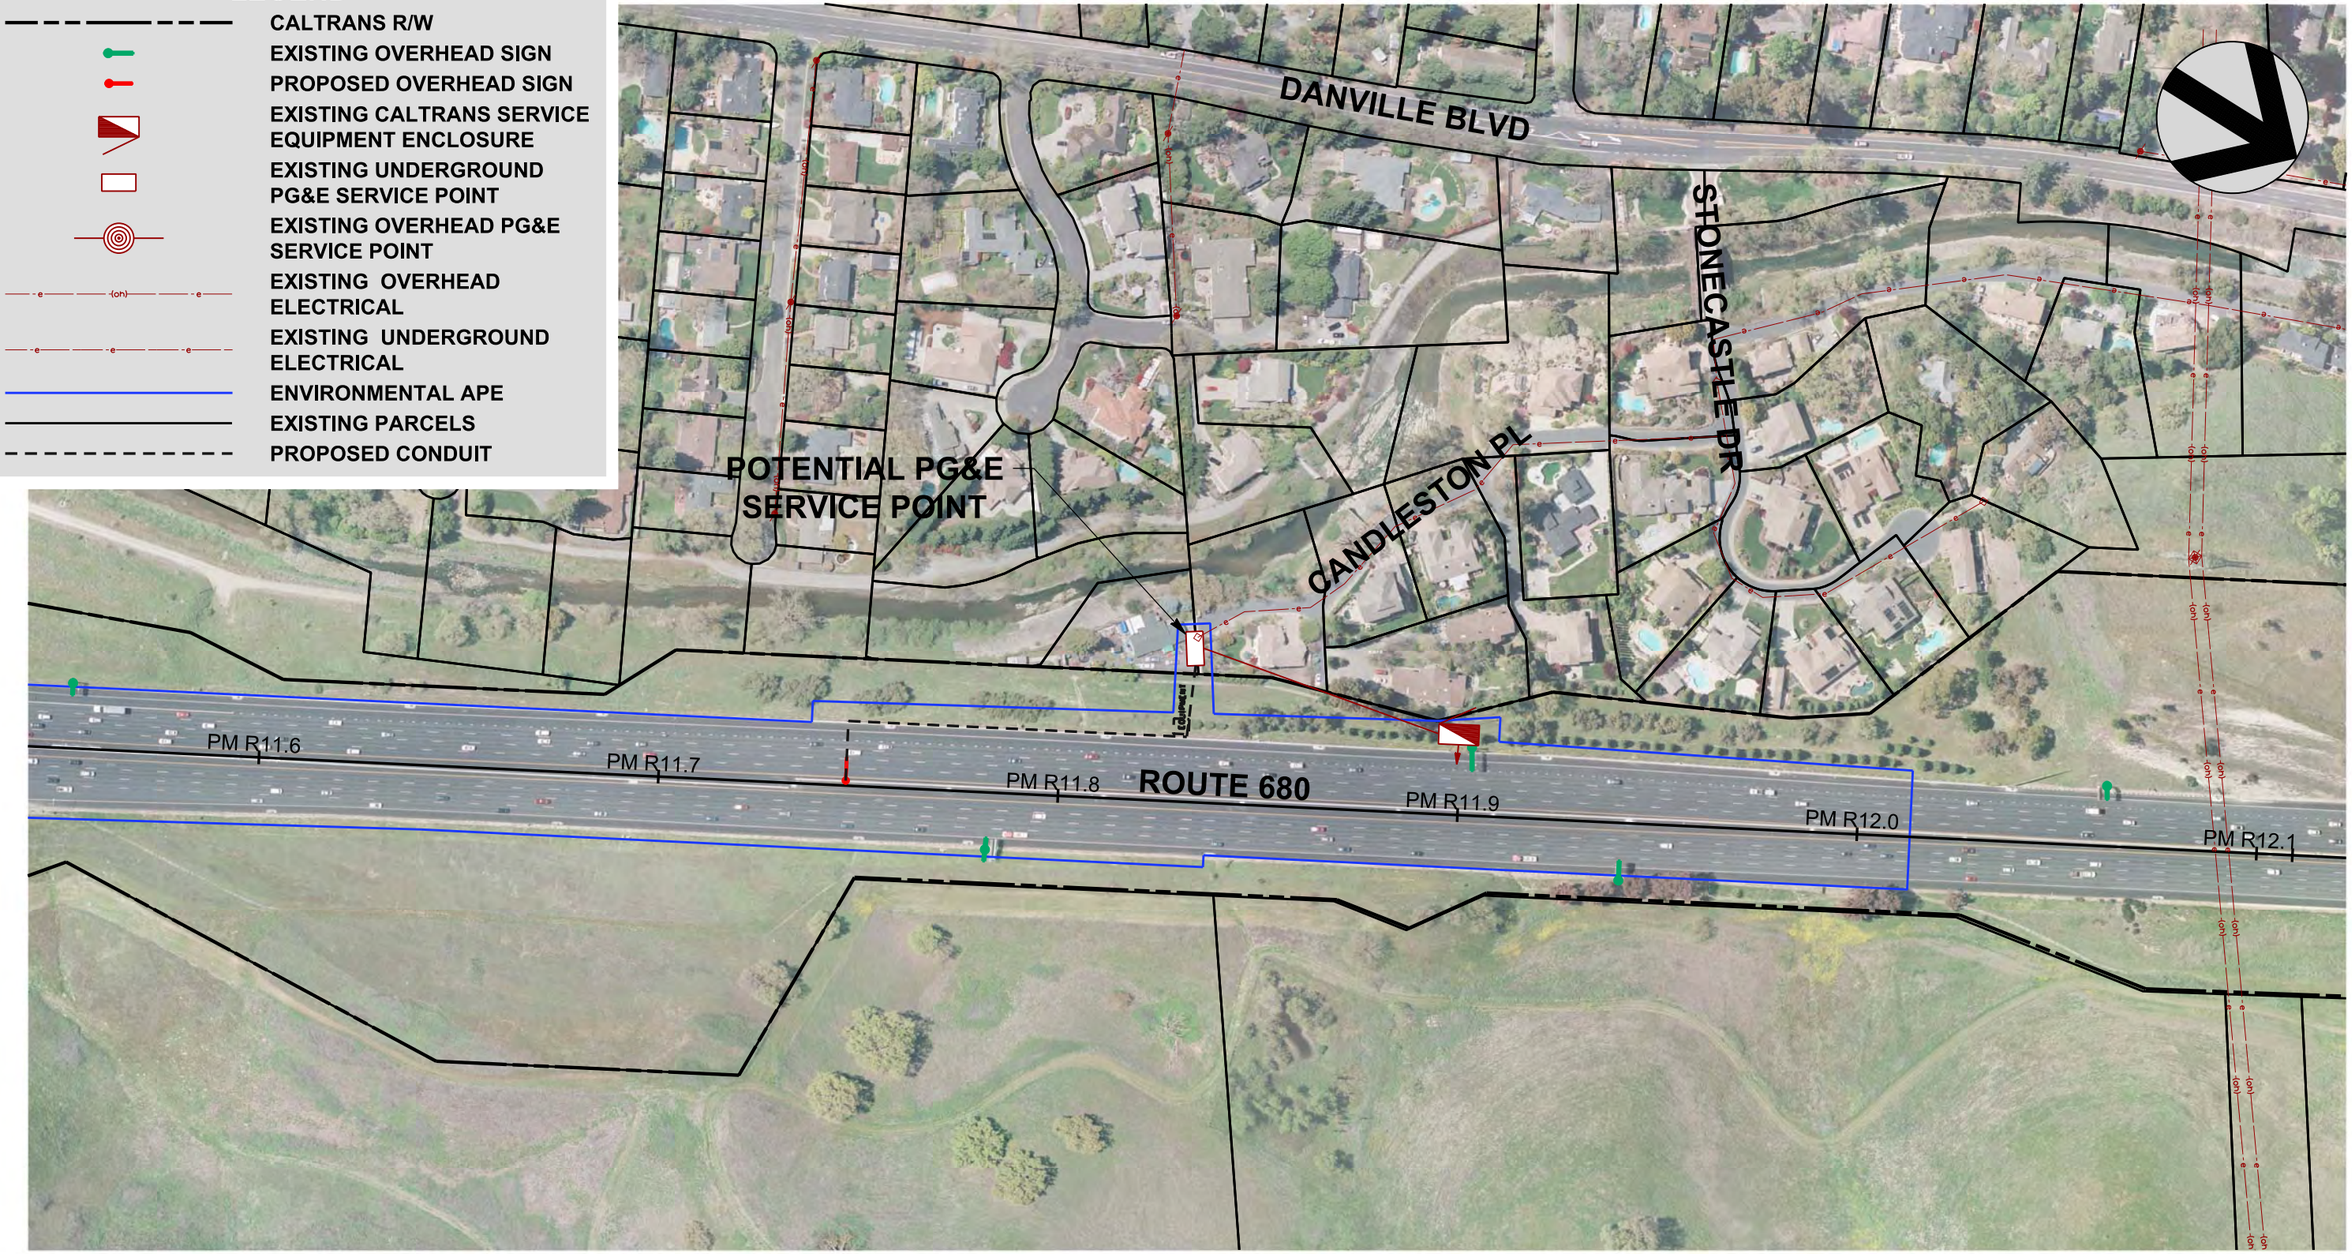


100 0 100 200
SCALE IN FEET

CALTRANS_Half Size.plt
XE-SIGN_PGE Maps.tbl
8/7/2013 9:46:45 AM
I680_Location 27.dgn
vfung

**AUGUST 2013**

METROPOLITAN TRANSPORTATION COMMISSION

HDR | ONE COMPANY *Many Solutions*℠

# PG&E SERVICE LOCATION MAP - I680

## MTC EXPRESS LANE NETWORK - PHASE 1 PA & ED

## LEGEND

- CALTRANS R/W
- EXISTING OVERHEAD SIGN
- PROPOSED OVERHEAD SIGN
- EXISTING CALTRANS SERVICE EQUIPMENT ENCLOSURE
- EXISTING UNDERGROUND PG&E SERVICE POINT
- EXISTING OVERHEAD PG&E SERVICE POINT
- EXISTING OVERHEAD ELECTRICAL
- EXISTING UNDERGROUND ELECTRICAL
- ENVIRONMENTAL APE
- EXISTING PARCELS
- PROPOSED CONDUIT

100 0 100 200
SCALE IN FEET

CALTRANS_Half Size.plt
XE-SIGN_PGE Maps.tbl
8/7/2013 10:33:25 AM
I680_Location 28.dgn
vfung

**AUGUST 2013**

METROPOLITAN TRANSPORTATION COMMISSION

HDR | ONE COMPANY *Many Solutions*SM

# PG&E SERVICE LOCATION MAP - I680

## MTC EXPRESS LANE NETWORK - PHASE 1 PA & ED

SHEET 28 OF 33

## LEGEND

- CALTRANS R/W
- EXISTING OVERHEAD SIGN
- PROPOSED OVERHEAD SIGN
- EXISTING CALTRANS SERVICE EQUIPMENT ENCLOSURE
- EXISTING UNDERGROUND PG&E SERVICE POINT
- EXISTING OVERHEAD PG&E SERVICE POINT
- EXISTING OVERHEAD ELECTRICAL
- EXISTING UNDERGROUND ELECTRICAL
- ENVIRONMENTAL APE
- EXISTING PARCELS
- PROPOSED CONDUIT

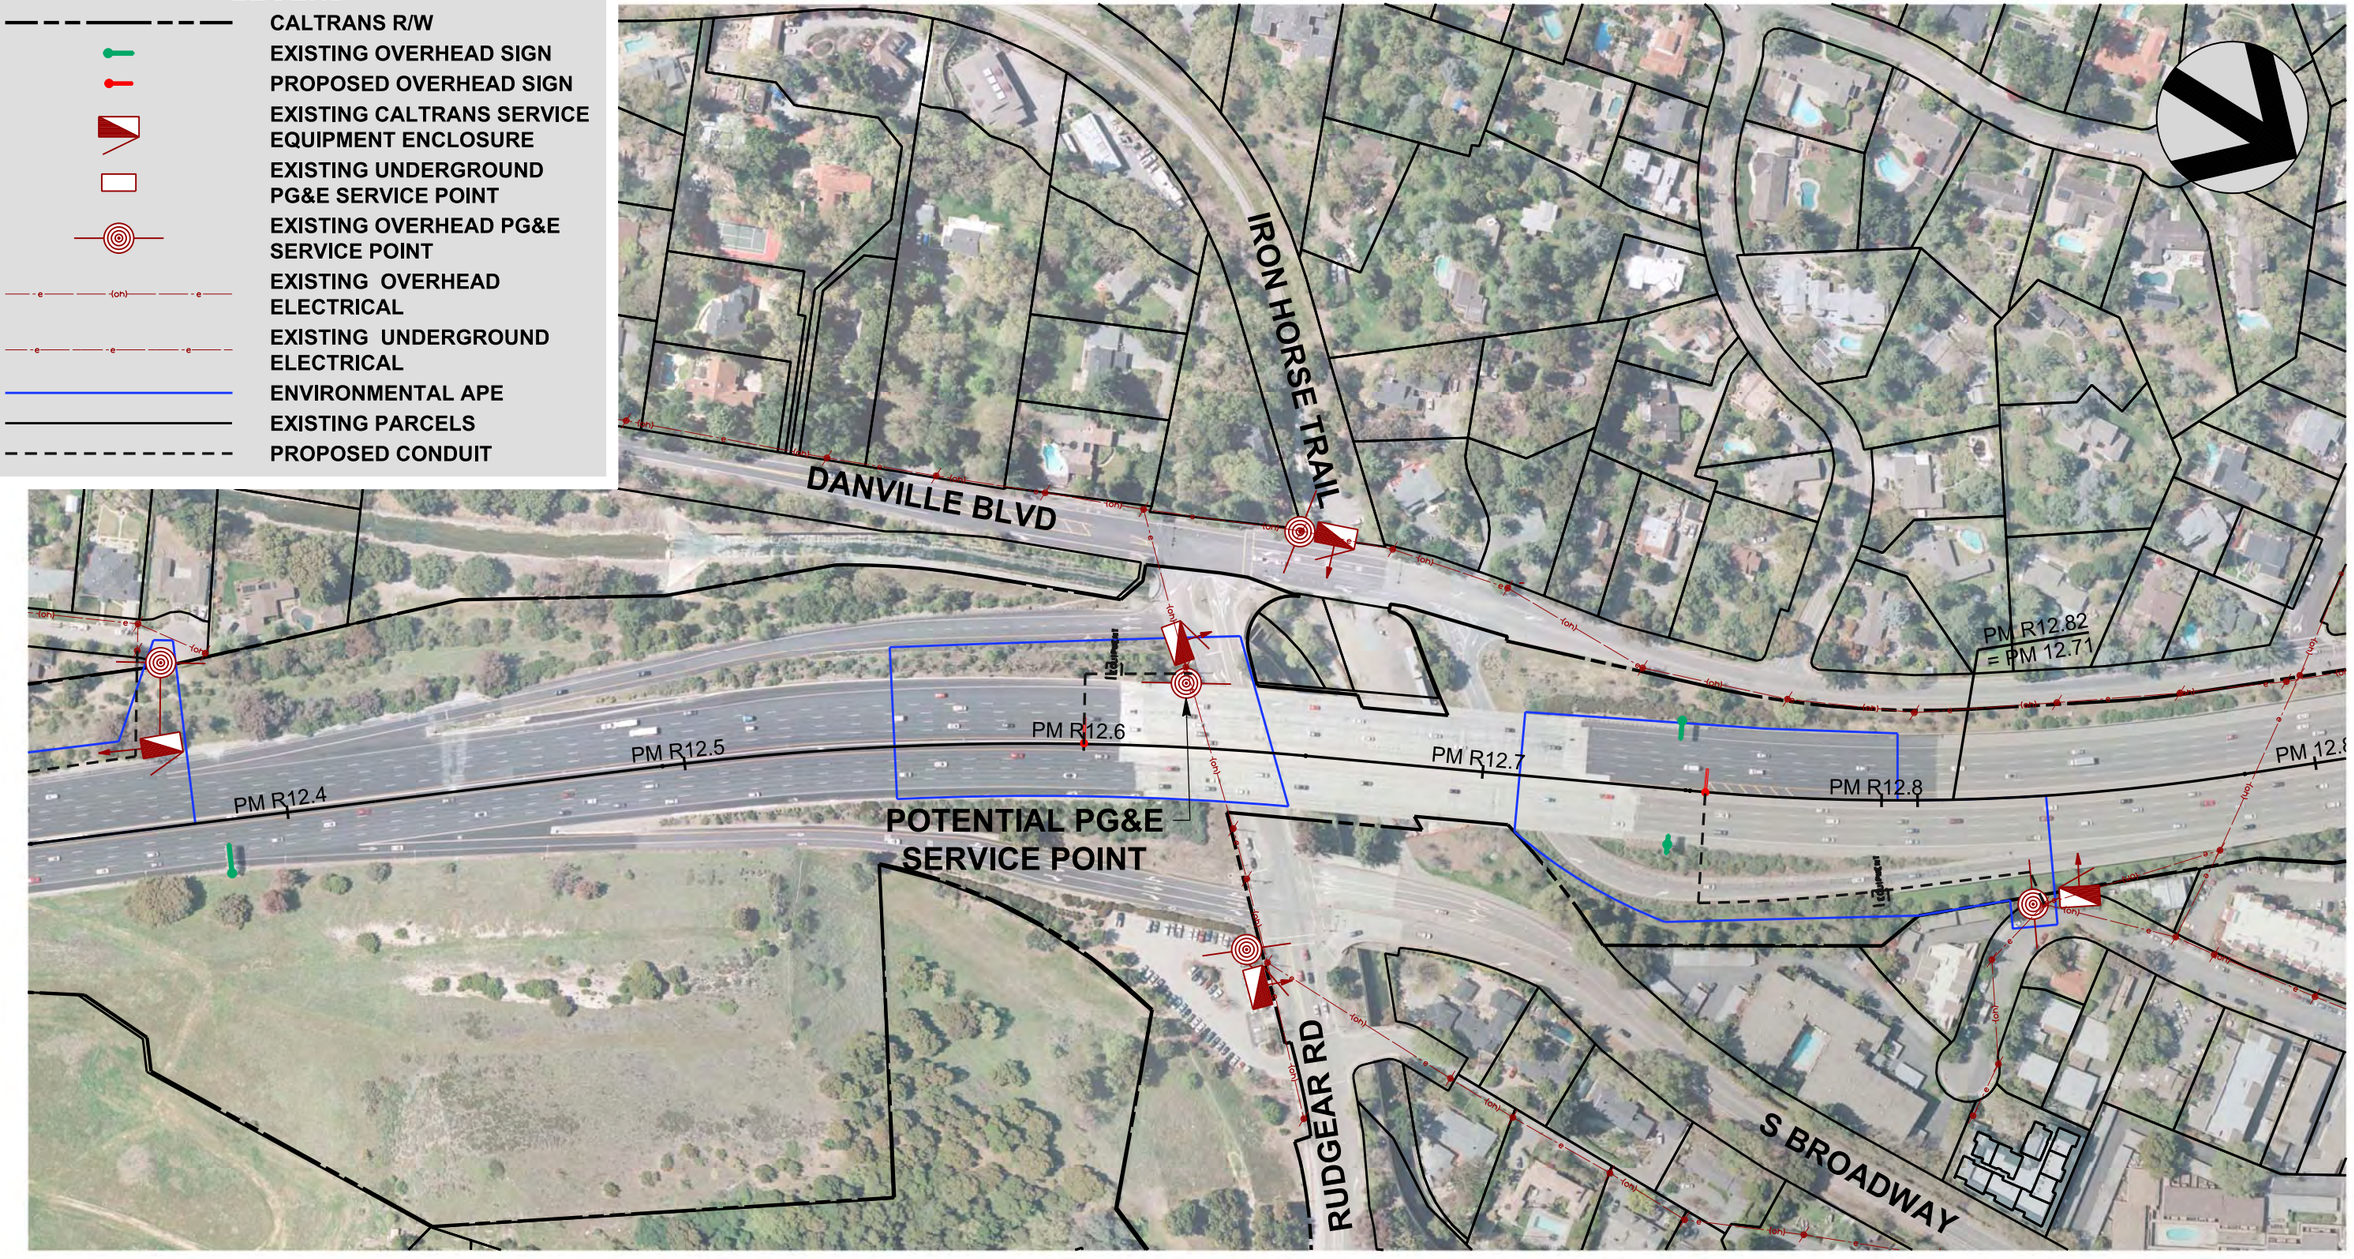


CALTRANS_Half Size.plt
XE-SIGN_PGE Maps.tbl
8/7/2013 10:08:55 AM
I680_Location 29.dgn
vfung

**AUGUST 2013**

METROPOLITAN TRANSPORTATION COMMISSION

HDR | ONE COMPANY *Many Solutions*℠

# PG&E SERVICE LOCATION MAP - I680

## MTC EXPRESS LANE NETWORK - PHASE 1 PA & ED

SHEET 29 OF 33

## LEGEND

- CALTRANS R/W
- EXISTING OVERHEAD SIGN
- PROPOSED OVERHEAD SIGN
- EXISTING CALTRANS SERVICE EQUIPMENT ENCLOSURE
- EXISTING UNDERGROUND PG&E SERVICE POINT
- EXISTING OVERHEAD PG&E SERVICE POINT
- EXISTING OVERHEAD ELECTRICAL
- EXISTING UNDERGROUND ELECTRICAL
- ENVIRONMENTAL APE
- EXISTING PARCELS
- PROPOSED CONDUIT

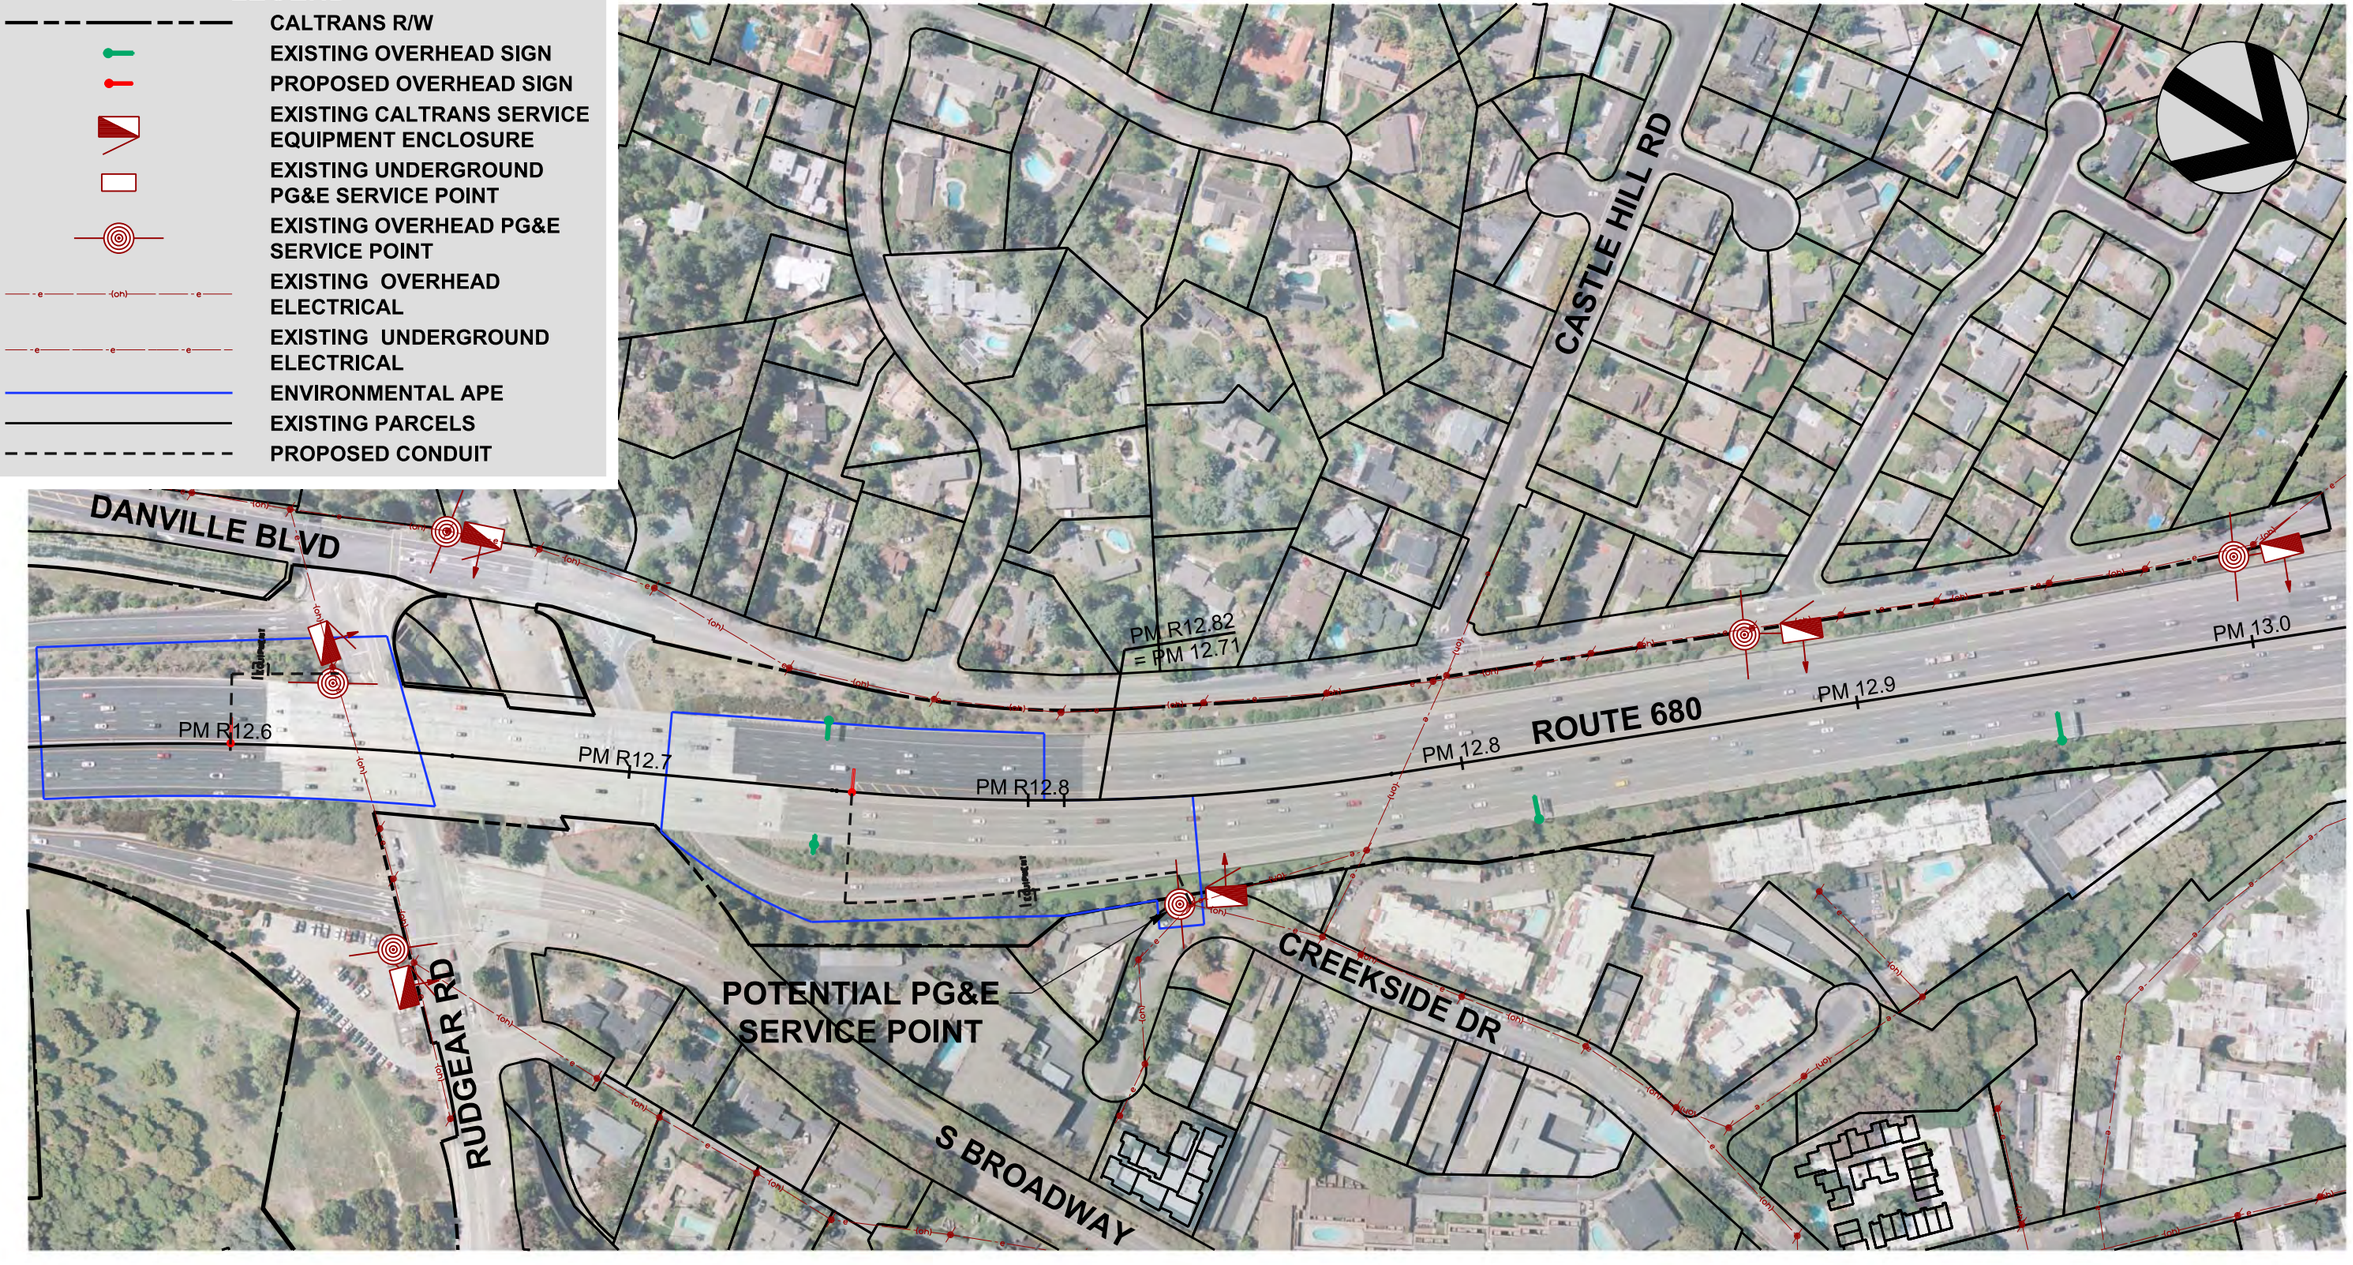


100 0 100 200
SCALE IN FEET

CALTRANS_Half Size.plt
XE-SIGN_PGE Maps.tbl
8/7/2013 10:17:50 AM
I680_Location 30.dgn
vfung

**AUGUST 2013**

METROPOLITAN TRANSPORTATION COMMISSION

HDR | ONE COMPANY *Many Solutions*SM

# PG&E SERVICE LOCATION MAP - I680

## MTC EXPRESS LANE NETWORK - PHASE 1 PA & ED

SHEET 30 OF 33

## LEGEND

- CALTRANS R/W
- EXISTING OVERHEAD SIGN
- PROPOSED OVERHEAD SIGN
- EXISTING CALTRANS SERVICE EQUIPMENT ENCLOSURE
- EXISTING UNDERGROUND PG&E SERVICE POINT
- EXISTING OVERHEAD PG&E SERVICE POINT
- EXISTING OVERHEAD ELECTRICAL
- EXISTING UNDERGROUND ELECTRICAL
- ENVIRONMENTAL APE
- EXISTING PARCELS
- PROPOSED CONDUIT

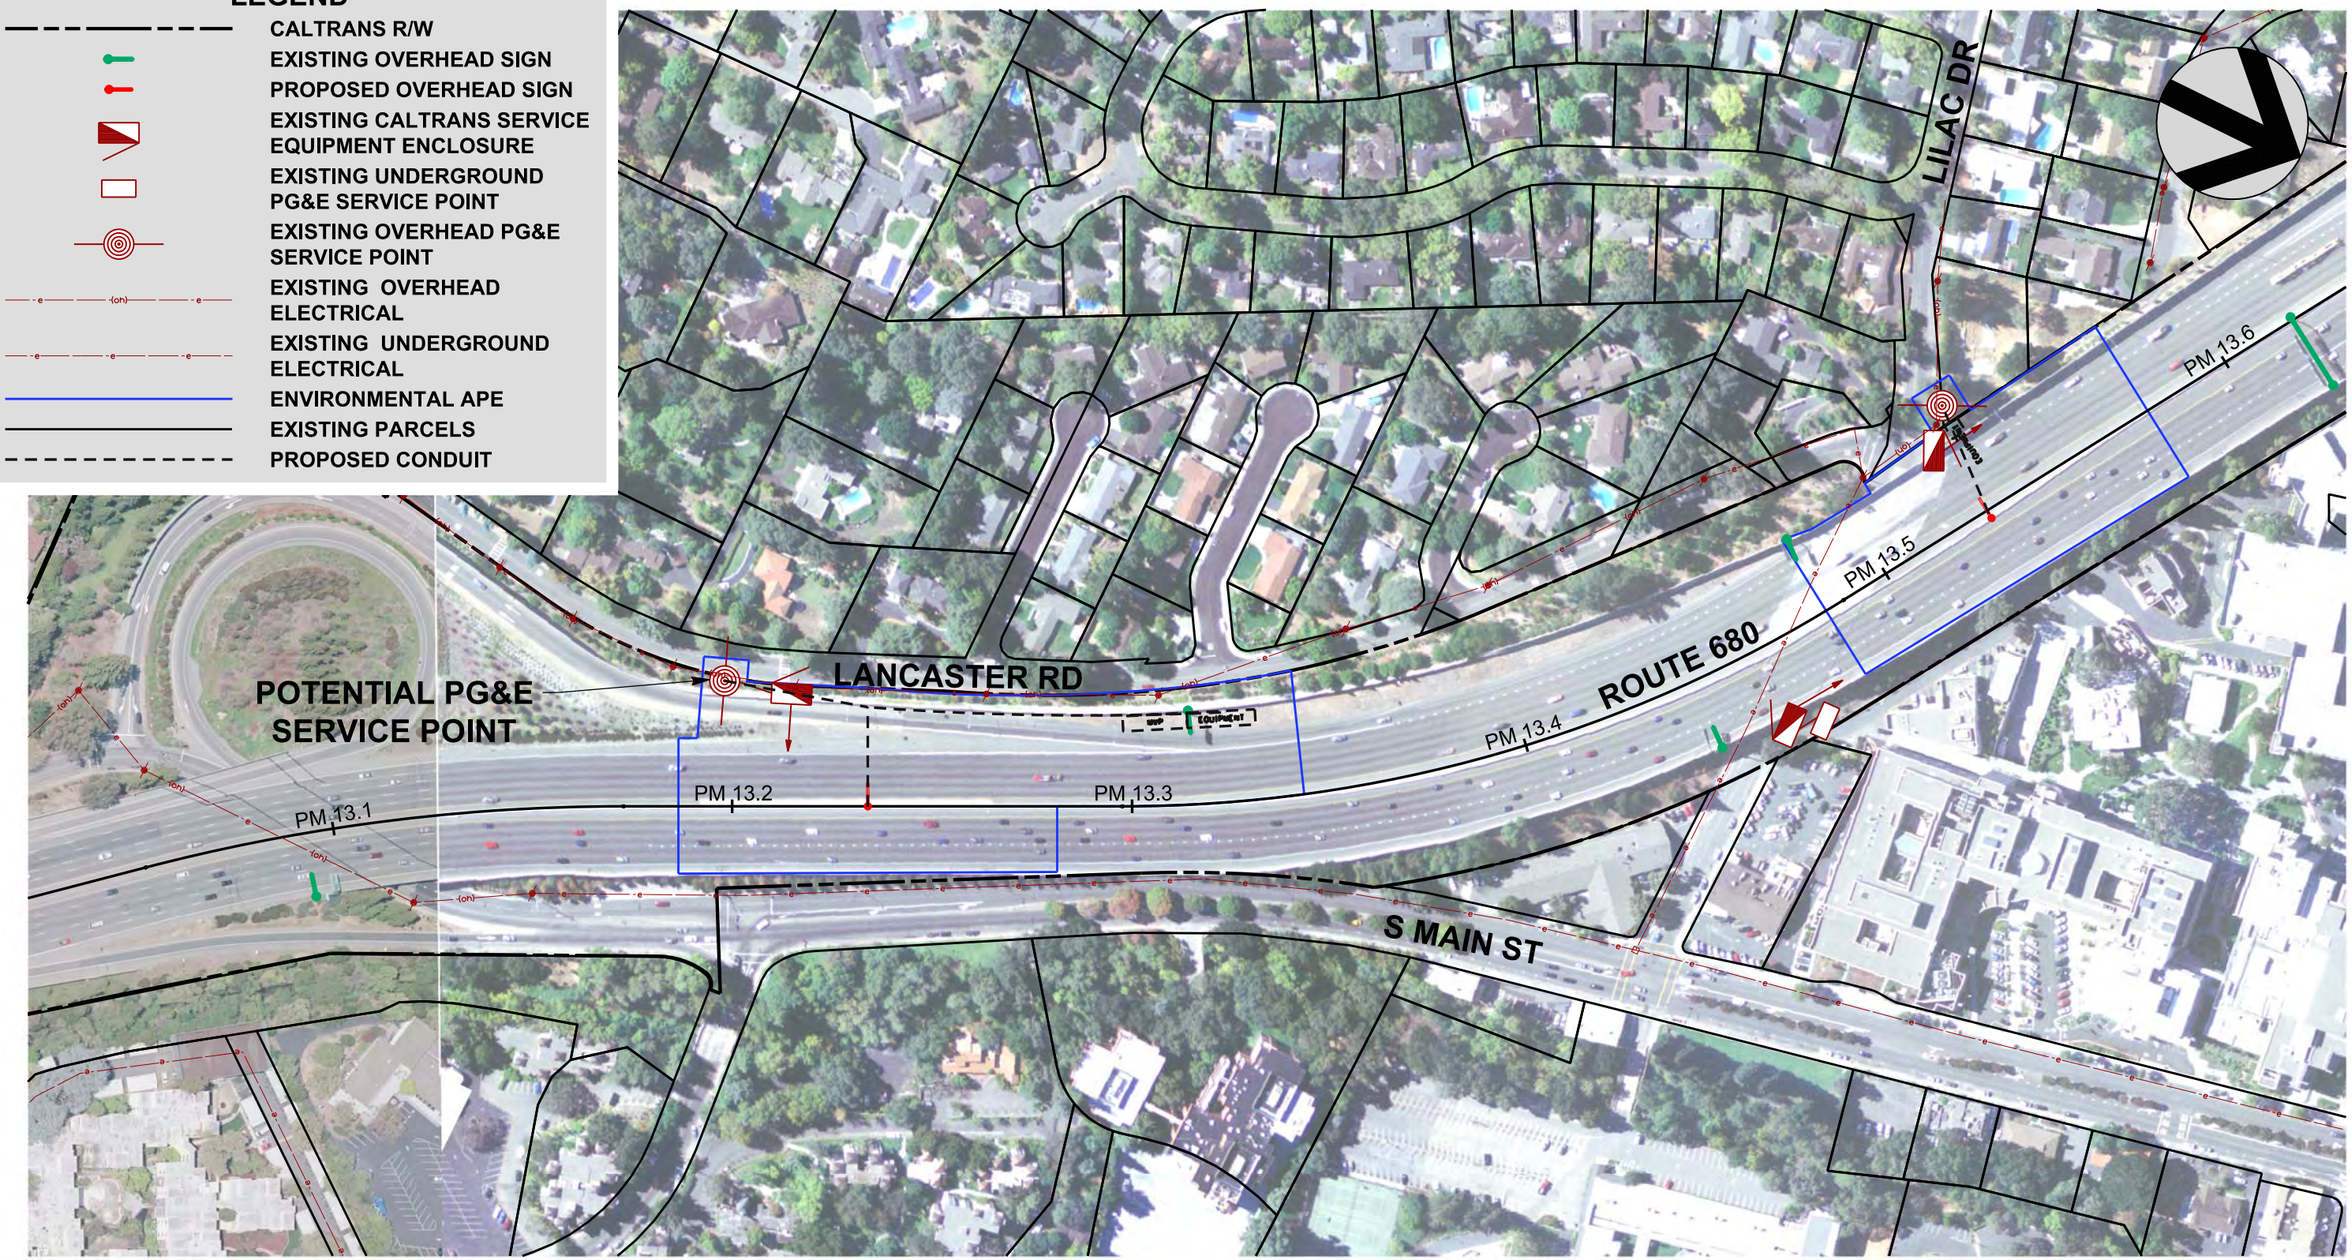


100 0 100 200
SCALE IN FEET

CALTRANS_Half Size.plt
XE-SIGN_PGE Mods.tbl
8/7/2013 10:33:04 AM
I680_Location 31.dgn
vfung

**AUGUST 2013**

METROPOLITAN TRANSPORTATION COMMISSION

HDR | ONE COMPANY *Many Solutions*SM

# PG&E SERVICE LOCATION MAP - I680

## MTC EXPRESS LANE NETWORK - PHASE 1 PA & ED

SHEET 31 OF 33

## LEGEND

- CALTRANS R/W
- EXISTING OVERHEAD SIGN
- PROPOSED OVERHEAD SIGN
- EXISTING CALTRANS SERVICE EQUIPMENT ENCLOSURE
- EXISTING UNDERGROUND PG&E SERVICE POINT
- EXISTING OVERHEAD PG&E SERVICE POINT
- EXISTING OVERHEAD ELECTRICAL
- EXISTING UNDERGROUND ELECTRICAL
- ENVIRONMENTAL APE
- EXISTING PARCELS
- PROPOSED CONDUIT

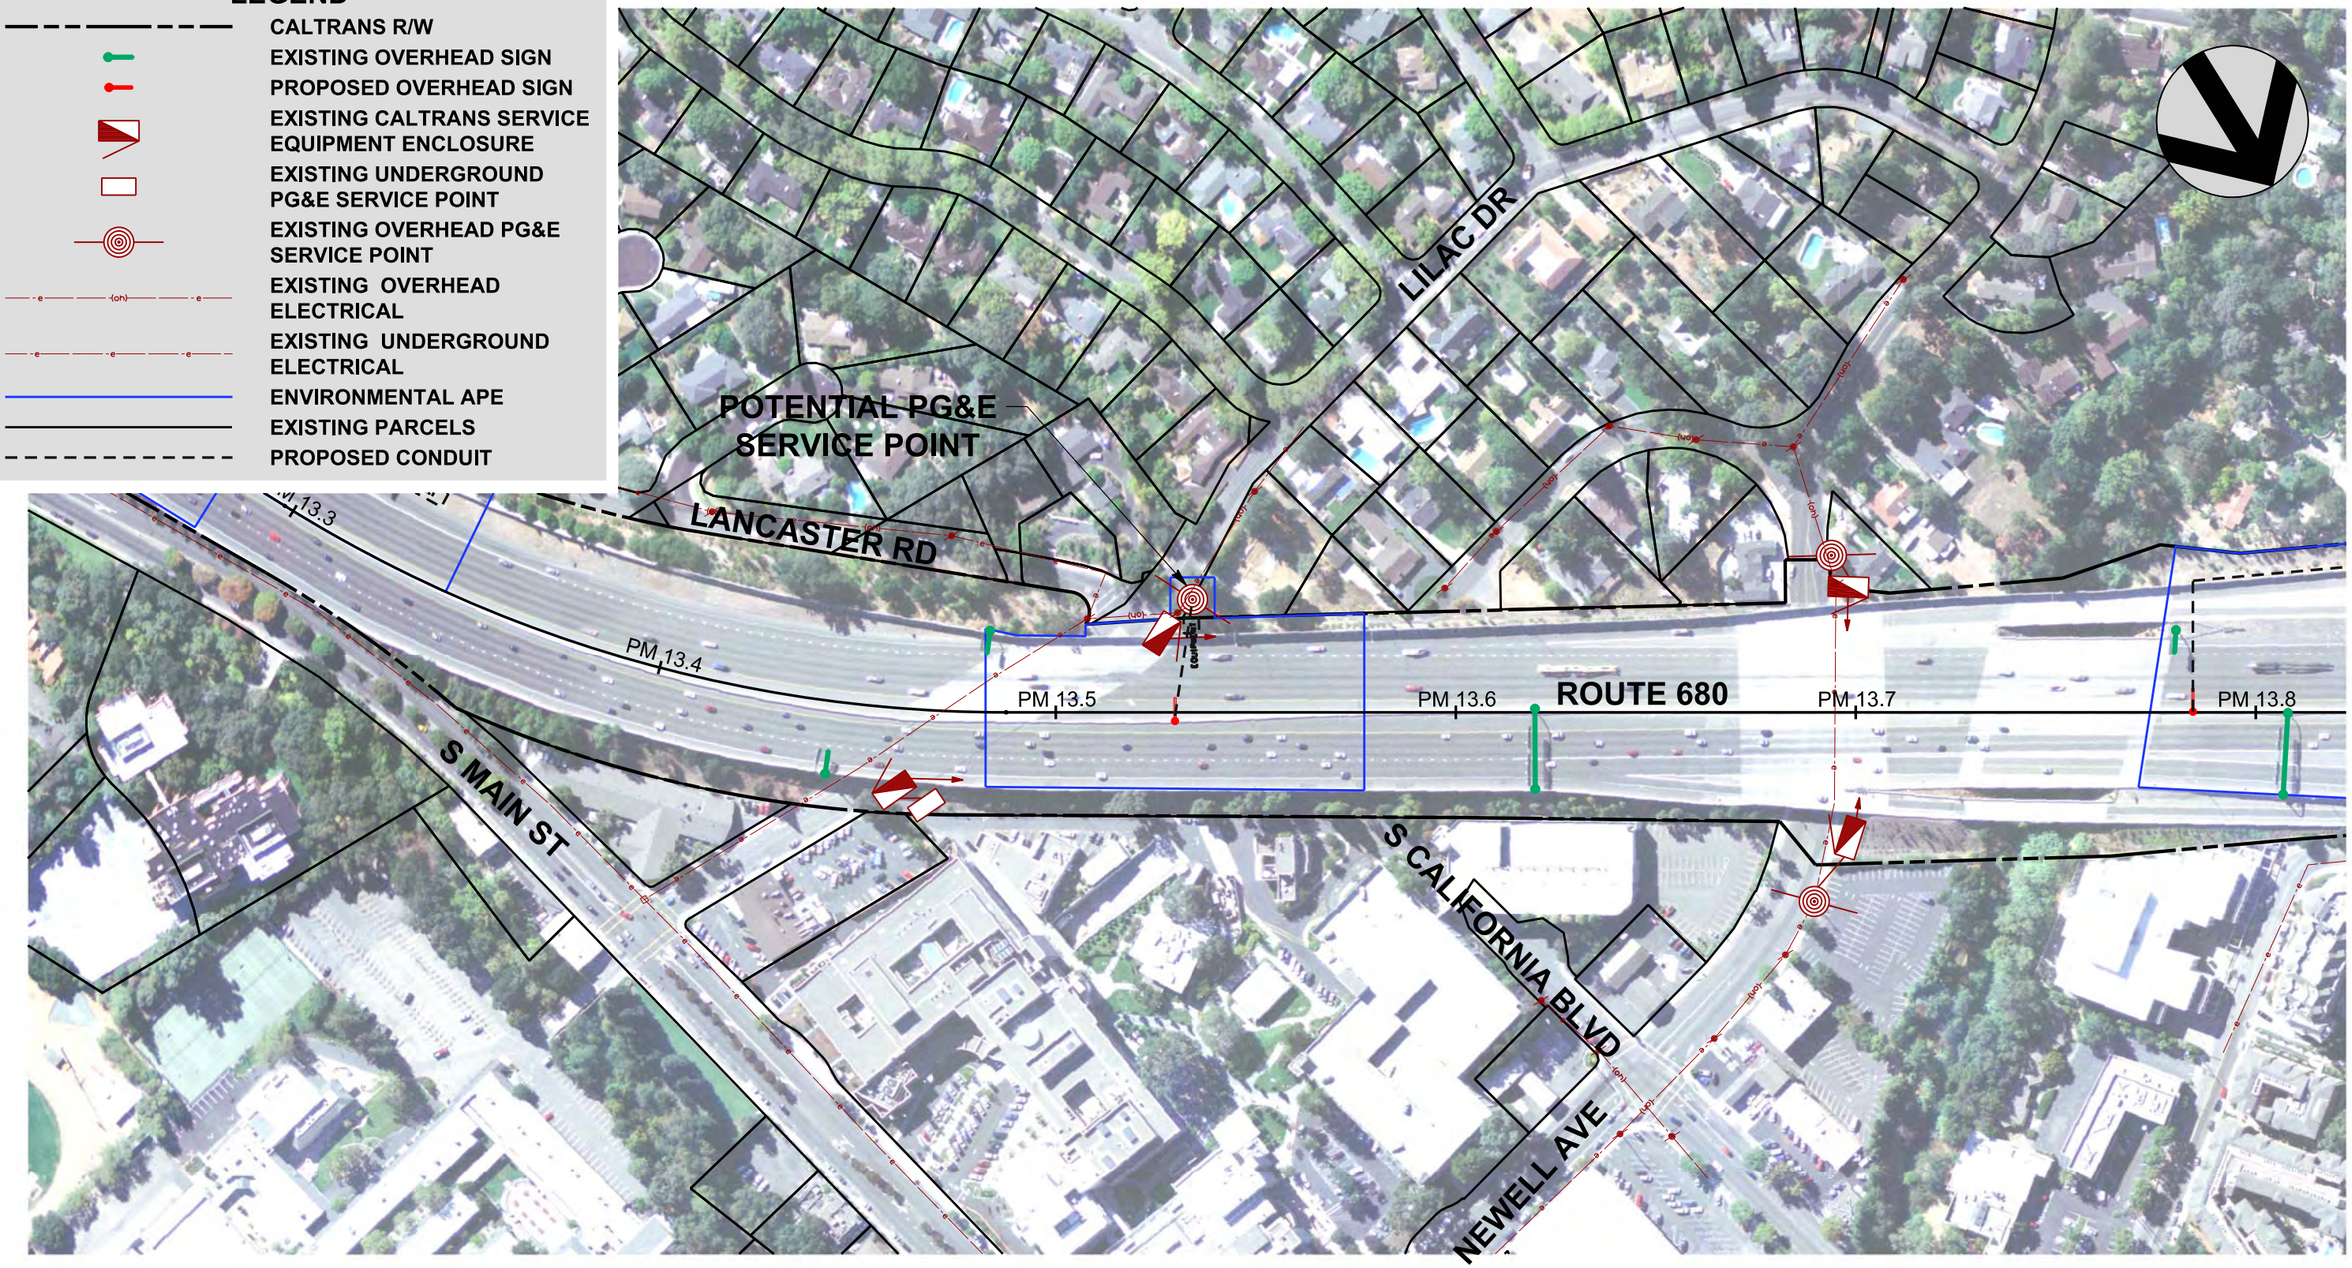


100 0 100 200
SCALE IN FEET

vfung

CALTRANS_Half Size.plt
XE-SIGN_PGE Maps.tbl
8/7/2013 10:48:14 AM
I680_Location 32.dgn

**AUGUST 2013**

METROPOLITAN TRANSPORTATION COMMISSION

HDR | ONE COMPANY *Many Solutions*℠

# PG&E SERVICE LOCATION MAP - I680

## MTC EXPRESS LANE NETWORK - PHASE 1 PA & ED

SHEET 32 OF 33

## LEGEND

- CALTRANS R/W
- EXISTING OVERHEAD SIGN
- PROPOSED OVERHEAD SIGN
- EXISTING CALTRANS SERVICE EQUIPMENT ENCLOSURE
- EXISTING UNDERGROUND PG&E SERVICE POINT
- EXISTING OVERHEAD PG&E SERVICE POINT
- EXISTING OVERHEAD ELECTRICAL
- EXISTING UNDERGROUND ELECTRICAL
- ENVIRONMENTAL APE
- EXISTING PARCELS
- PROPOSED CONDUIT

POTENTIAL PG&E SERVICE POINT

PAULSON LN

OLYMPIC BLVD

M 13.6

PM 13.7

PM 13.8

PM 13.9

ROUTE 680

PM 14.0

ALPINE RD

S CALIFORNIA BLVD

NEWELL AVE

MT DIABLO BLVD

100 0 100 200

SCALE IN FEET

CALTRANS_Half Size.plt
XE-SIGN_PGE Maps.tbl
8/7/2013 10:54:24 AM
I680_Location 33.dgn
vfung

**AUGUST 2013**

METROPOLITAN TRANSPORTATION COMMISSION

HDR | ONE COMPANY *Many Solutions*℠

# PG&E SERVICE LOCATION MAP - I680

## MTC EXPRESS LANE NETWORK - PHASE 1 PA & ED

SHEET 33 OF 33